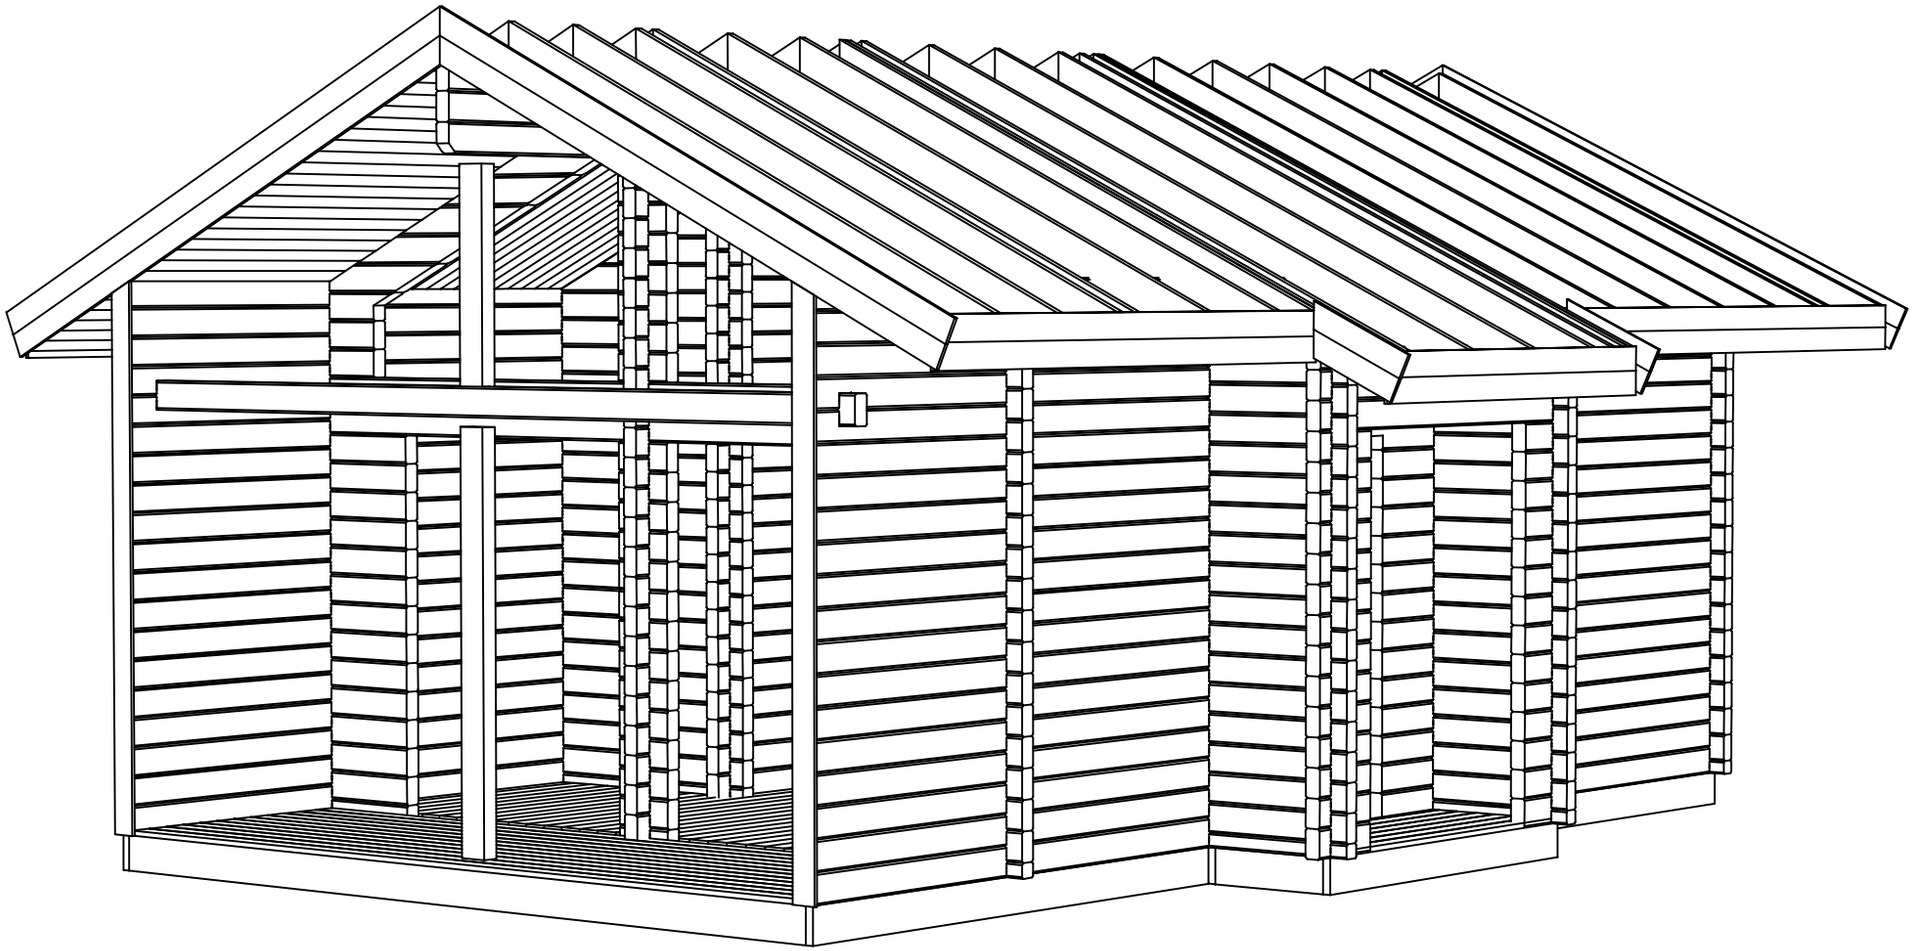
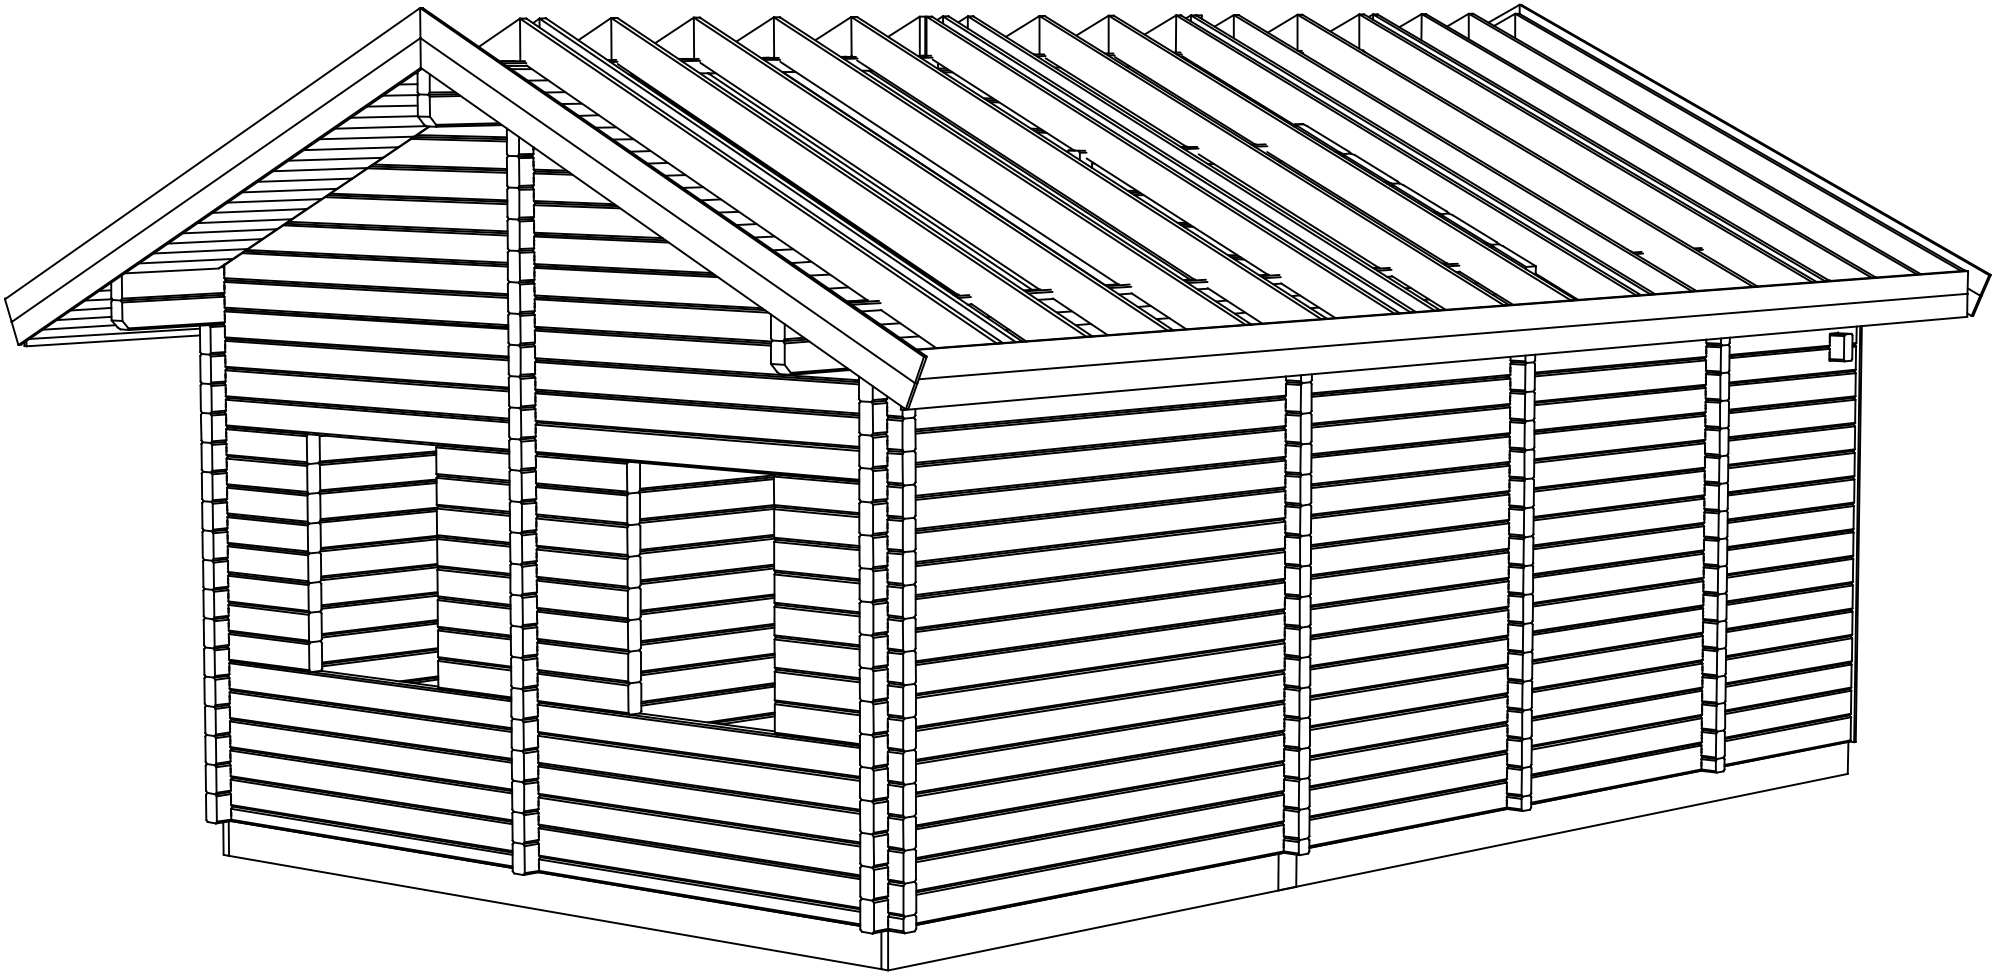
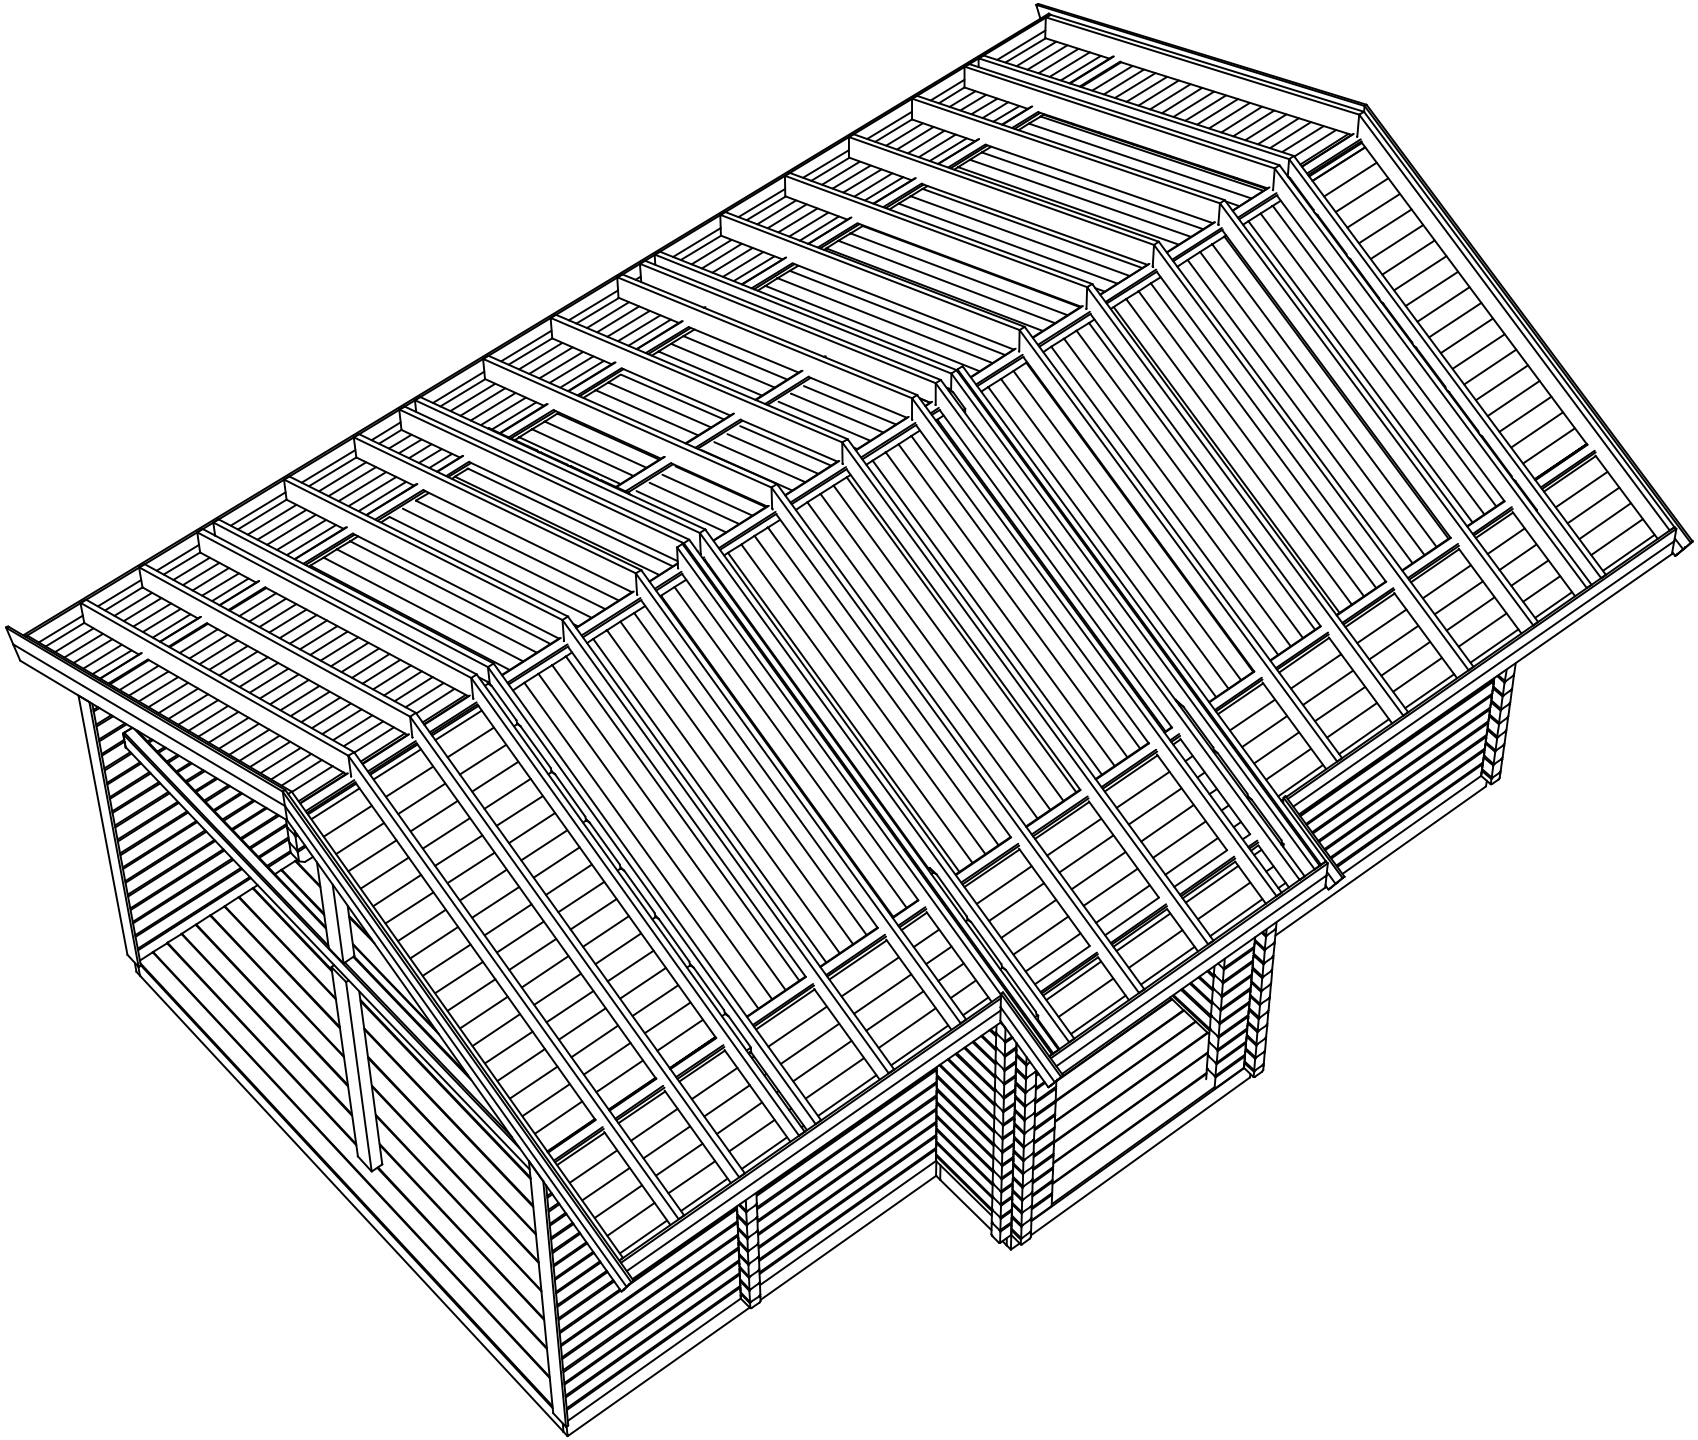
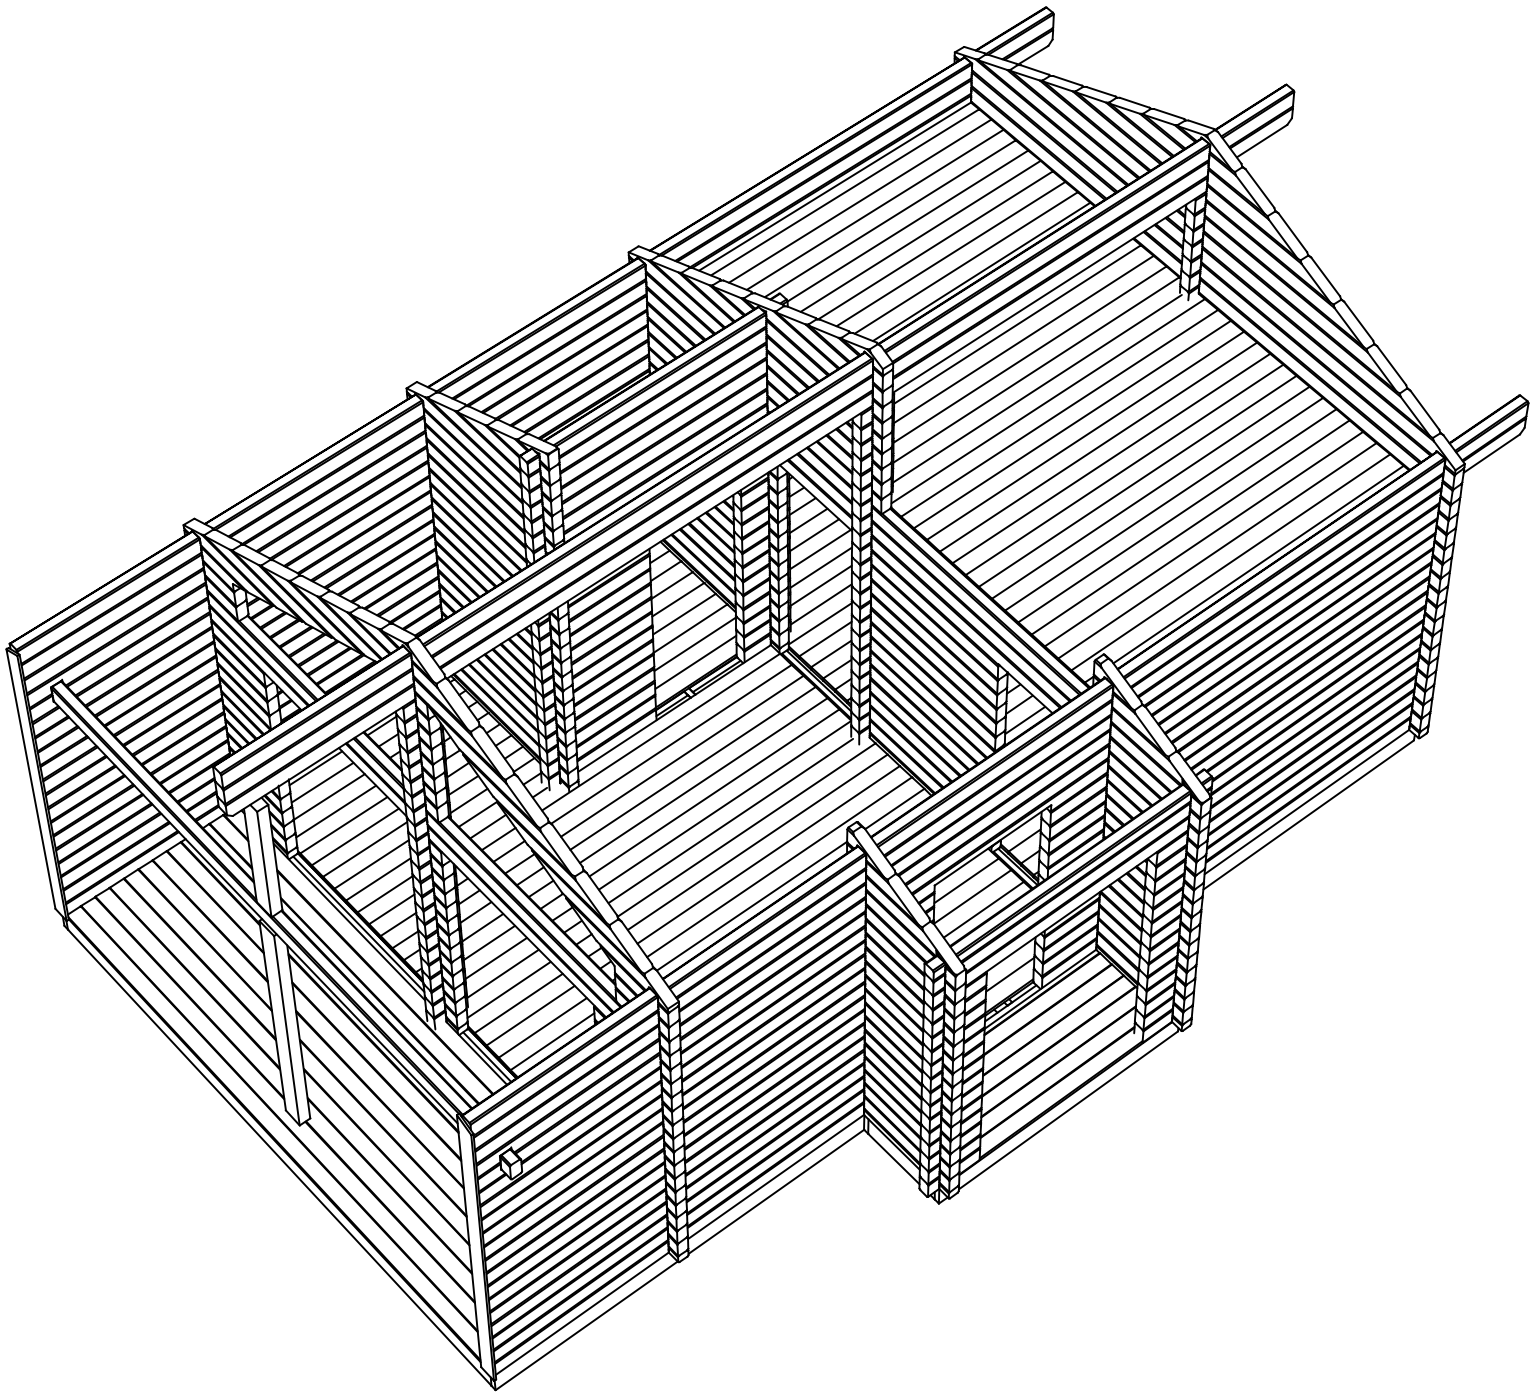
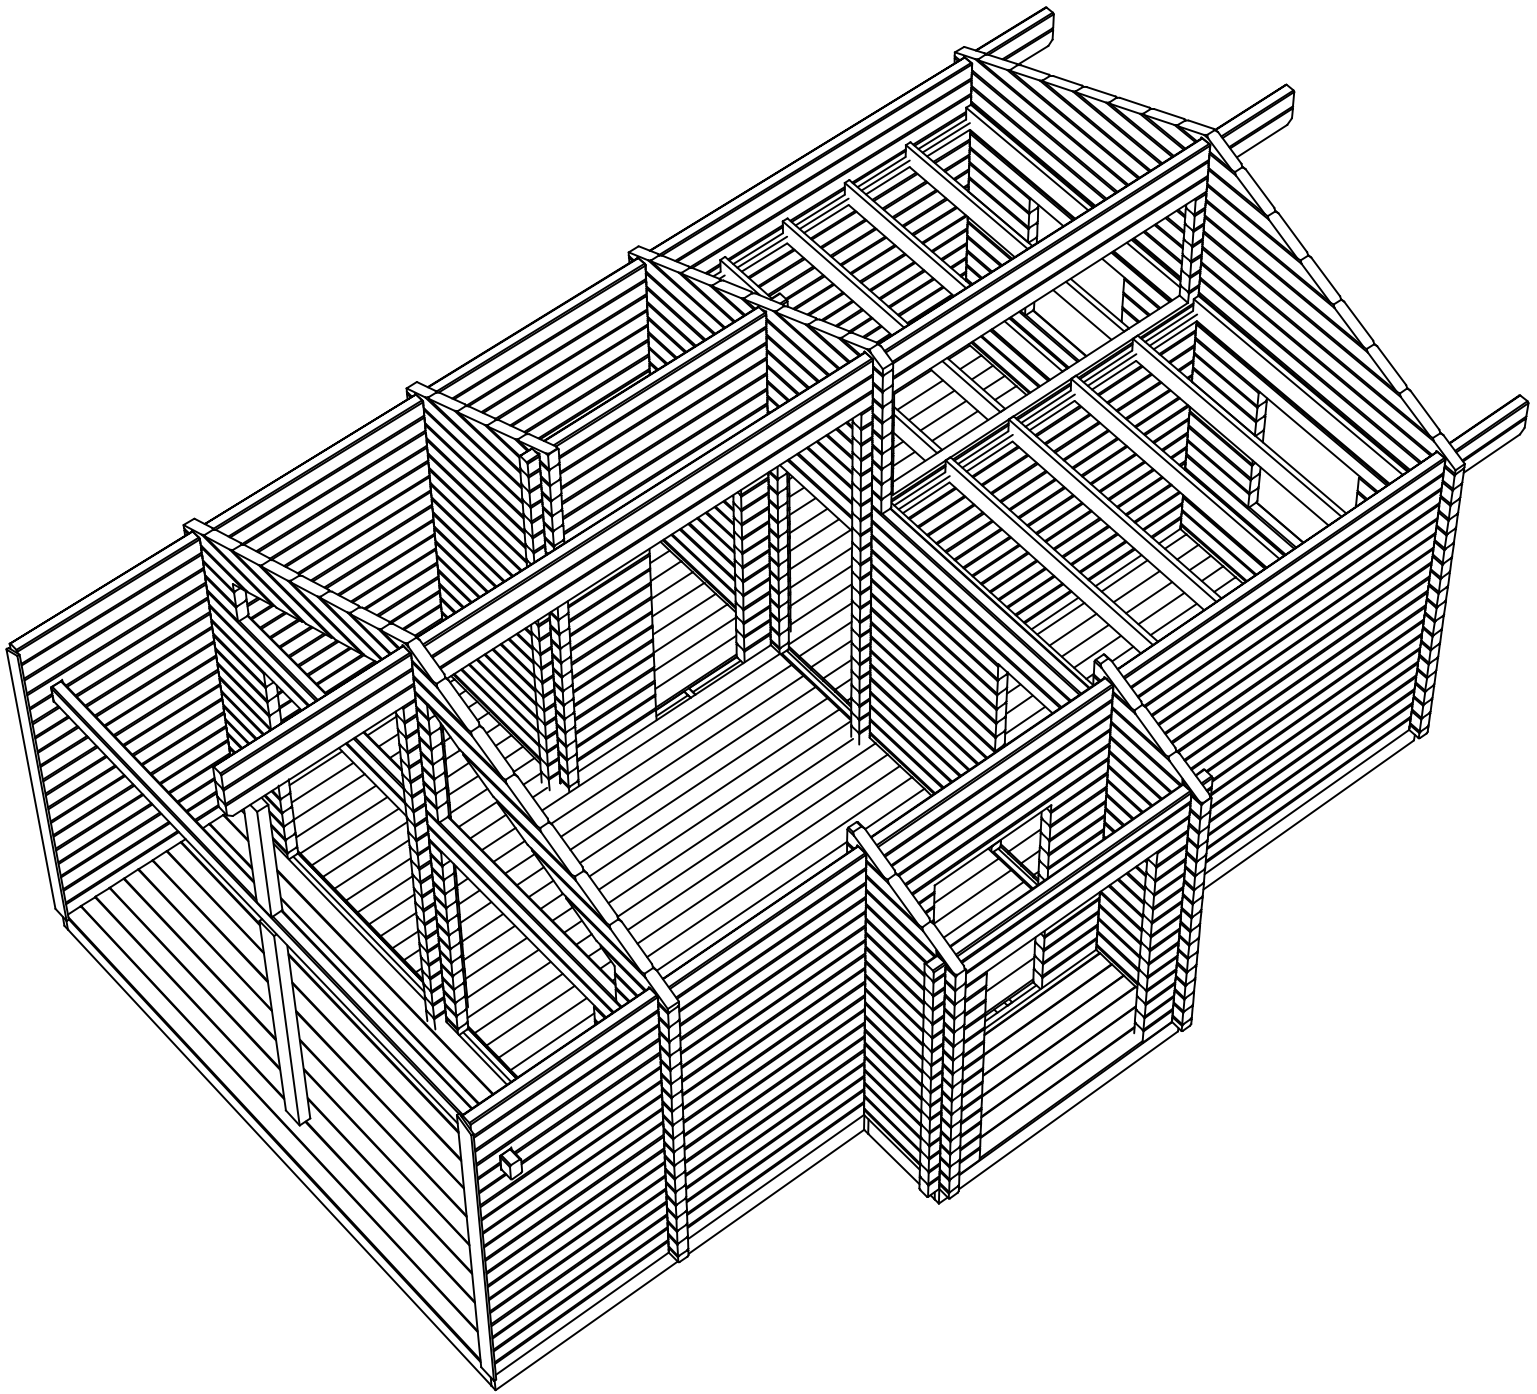
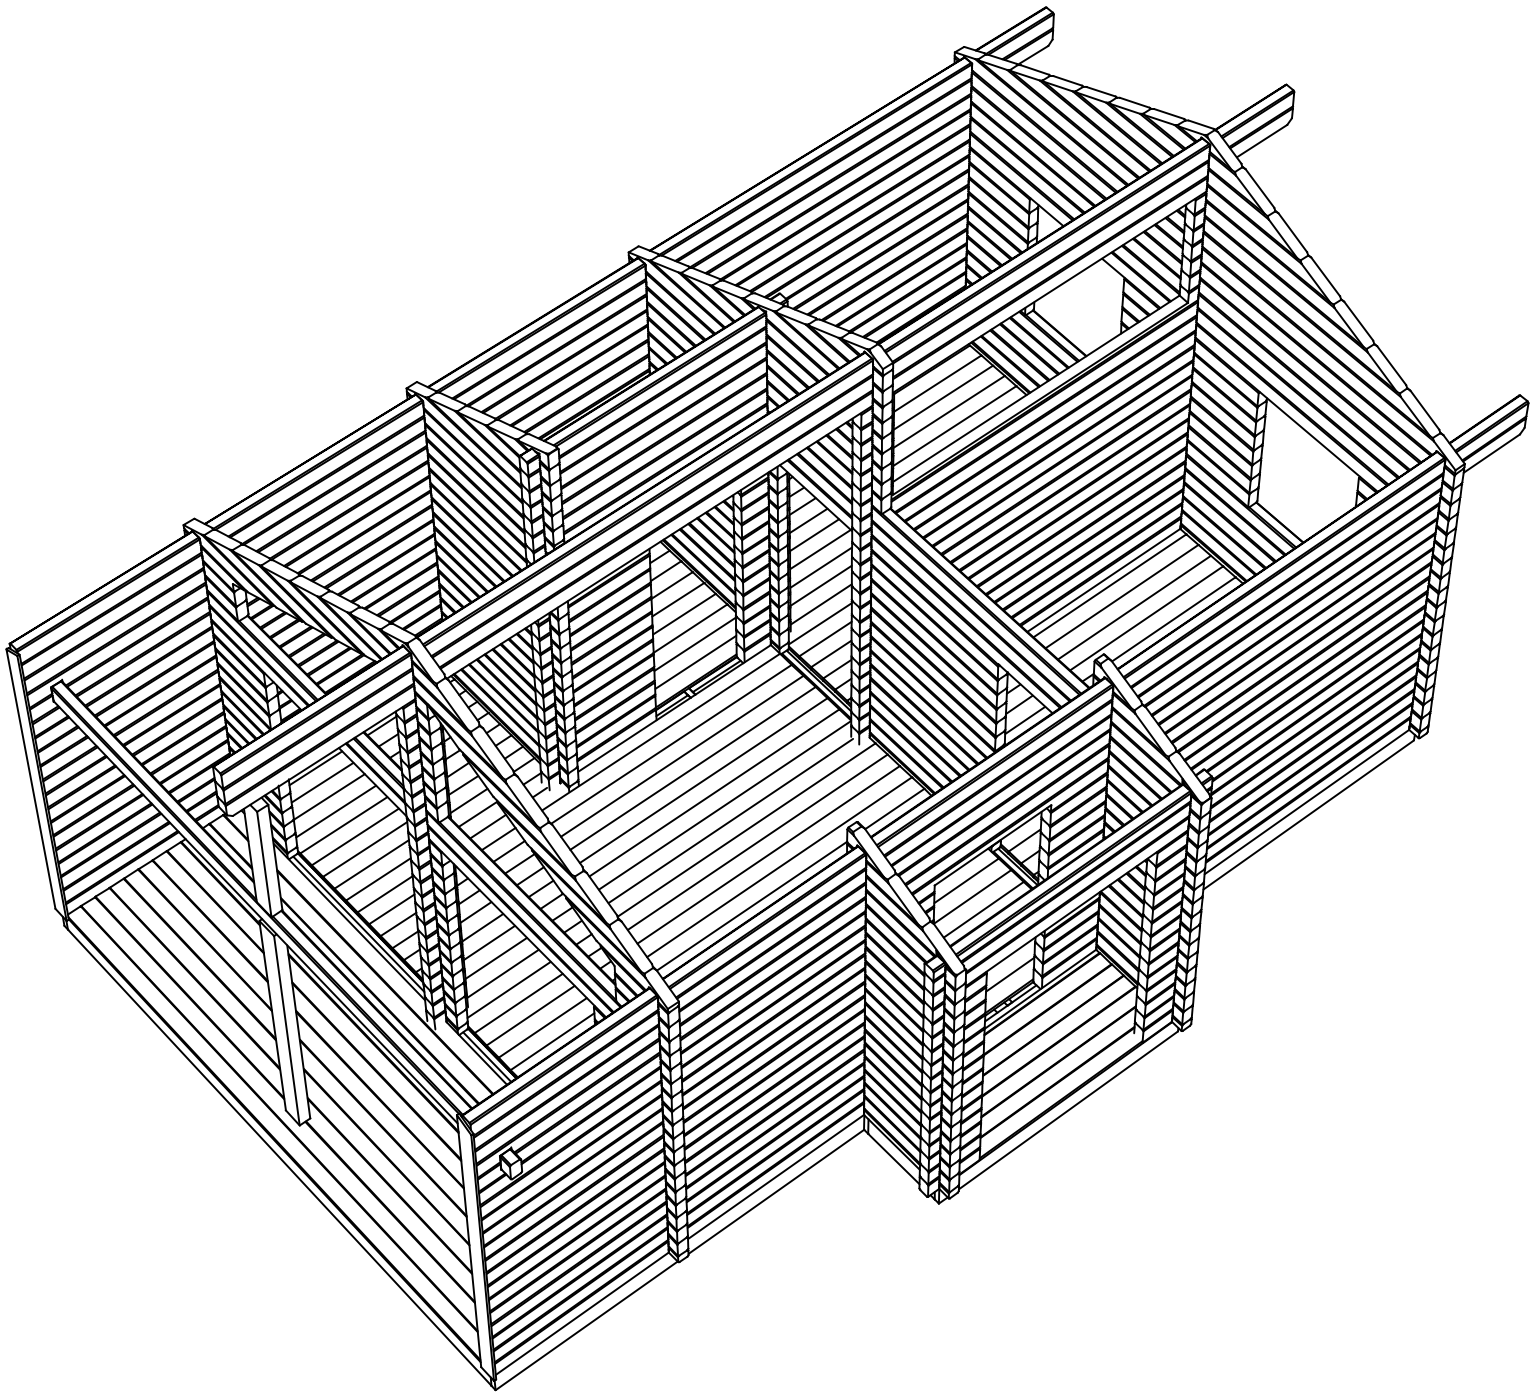


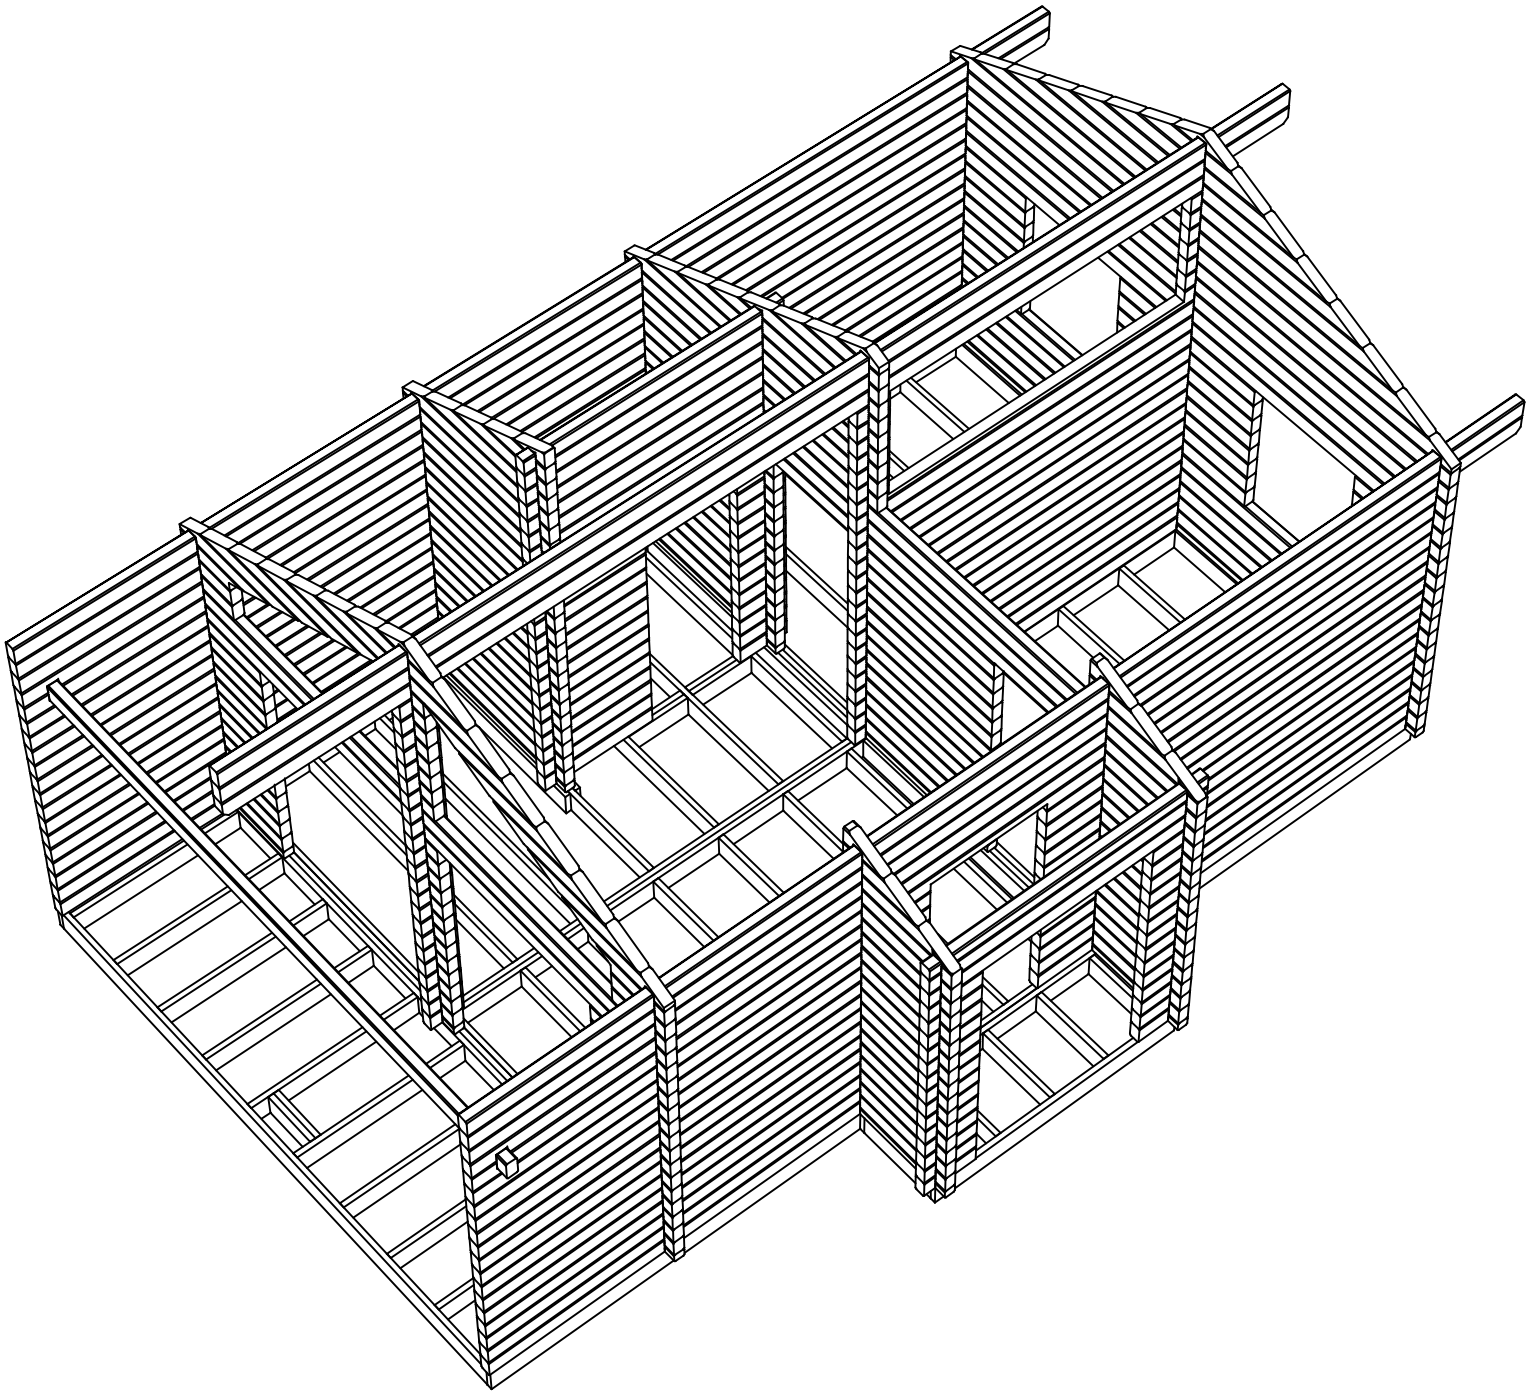


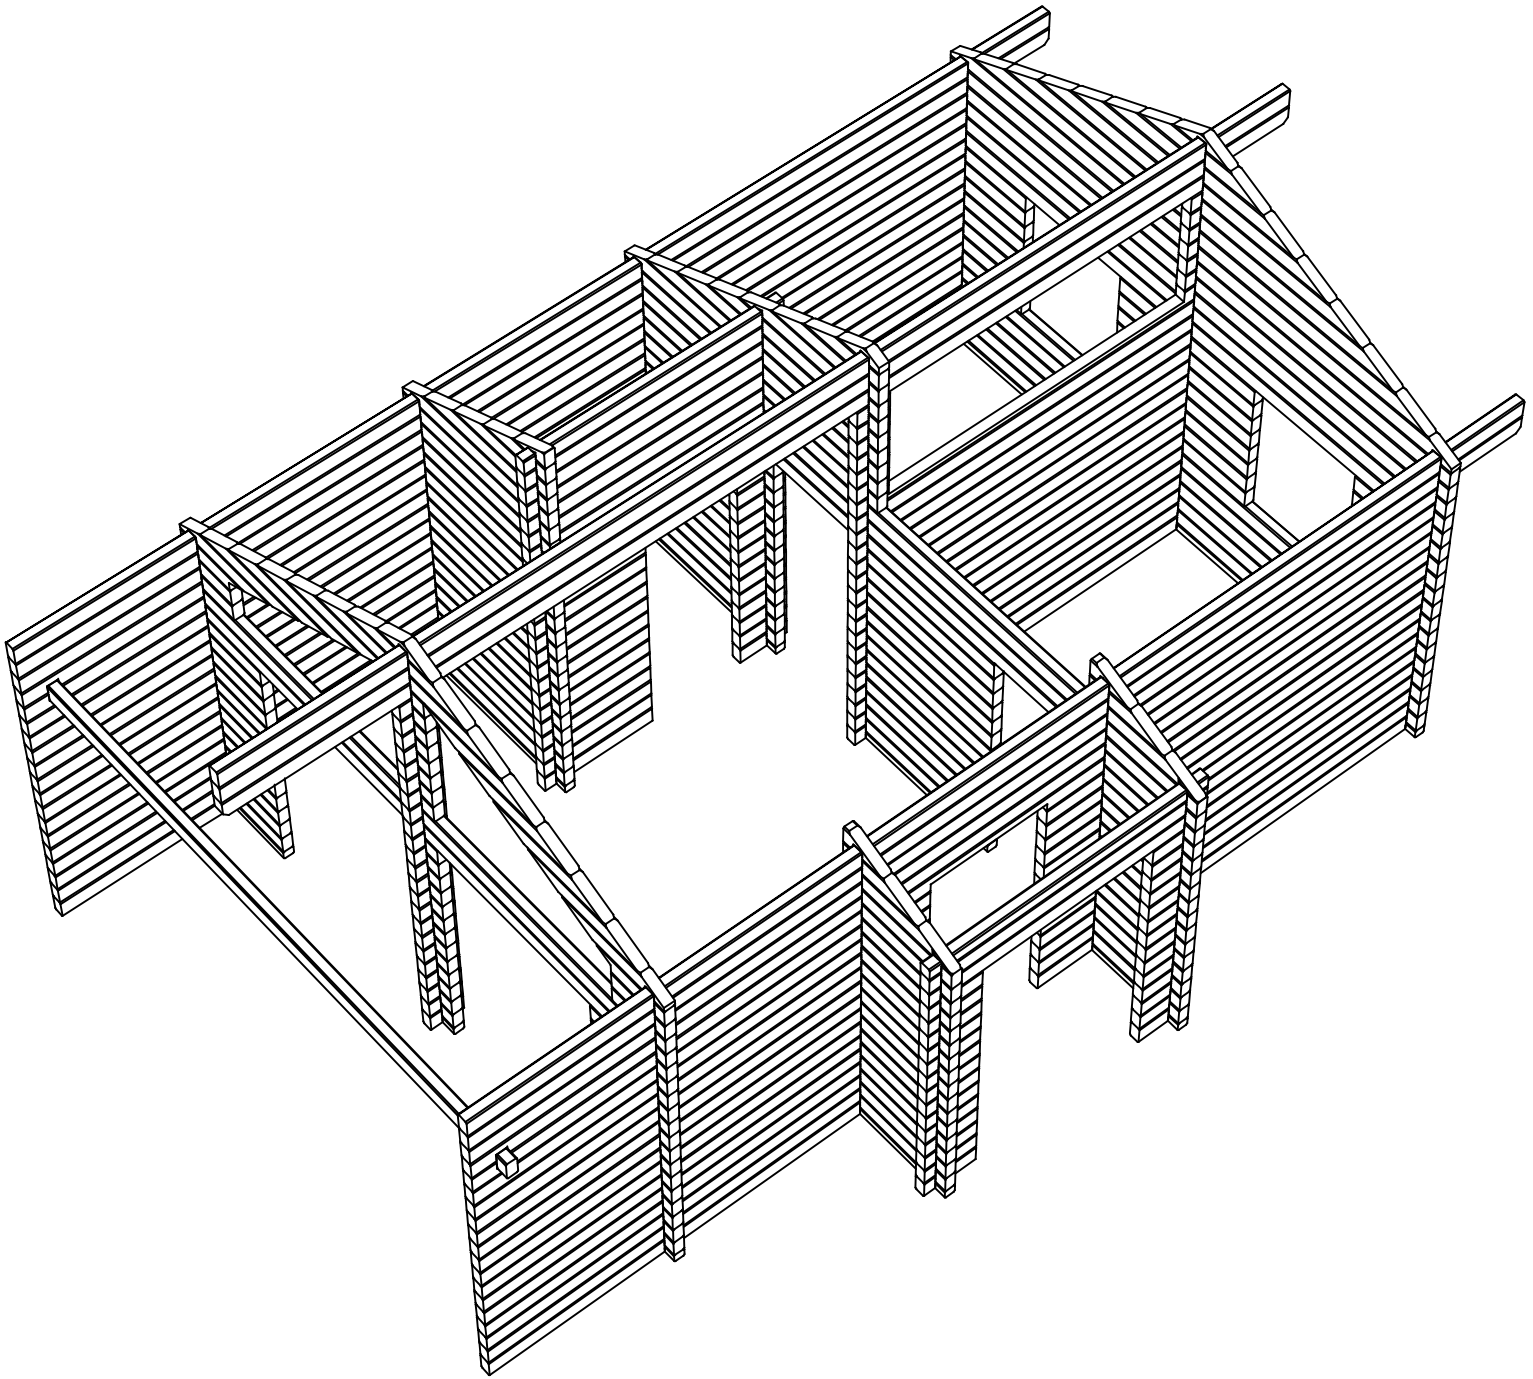














Mini Maria 35

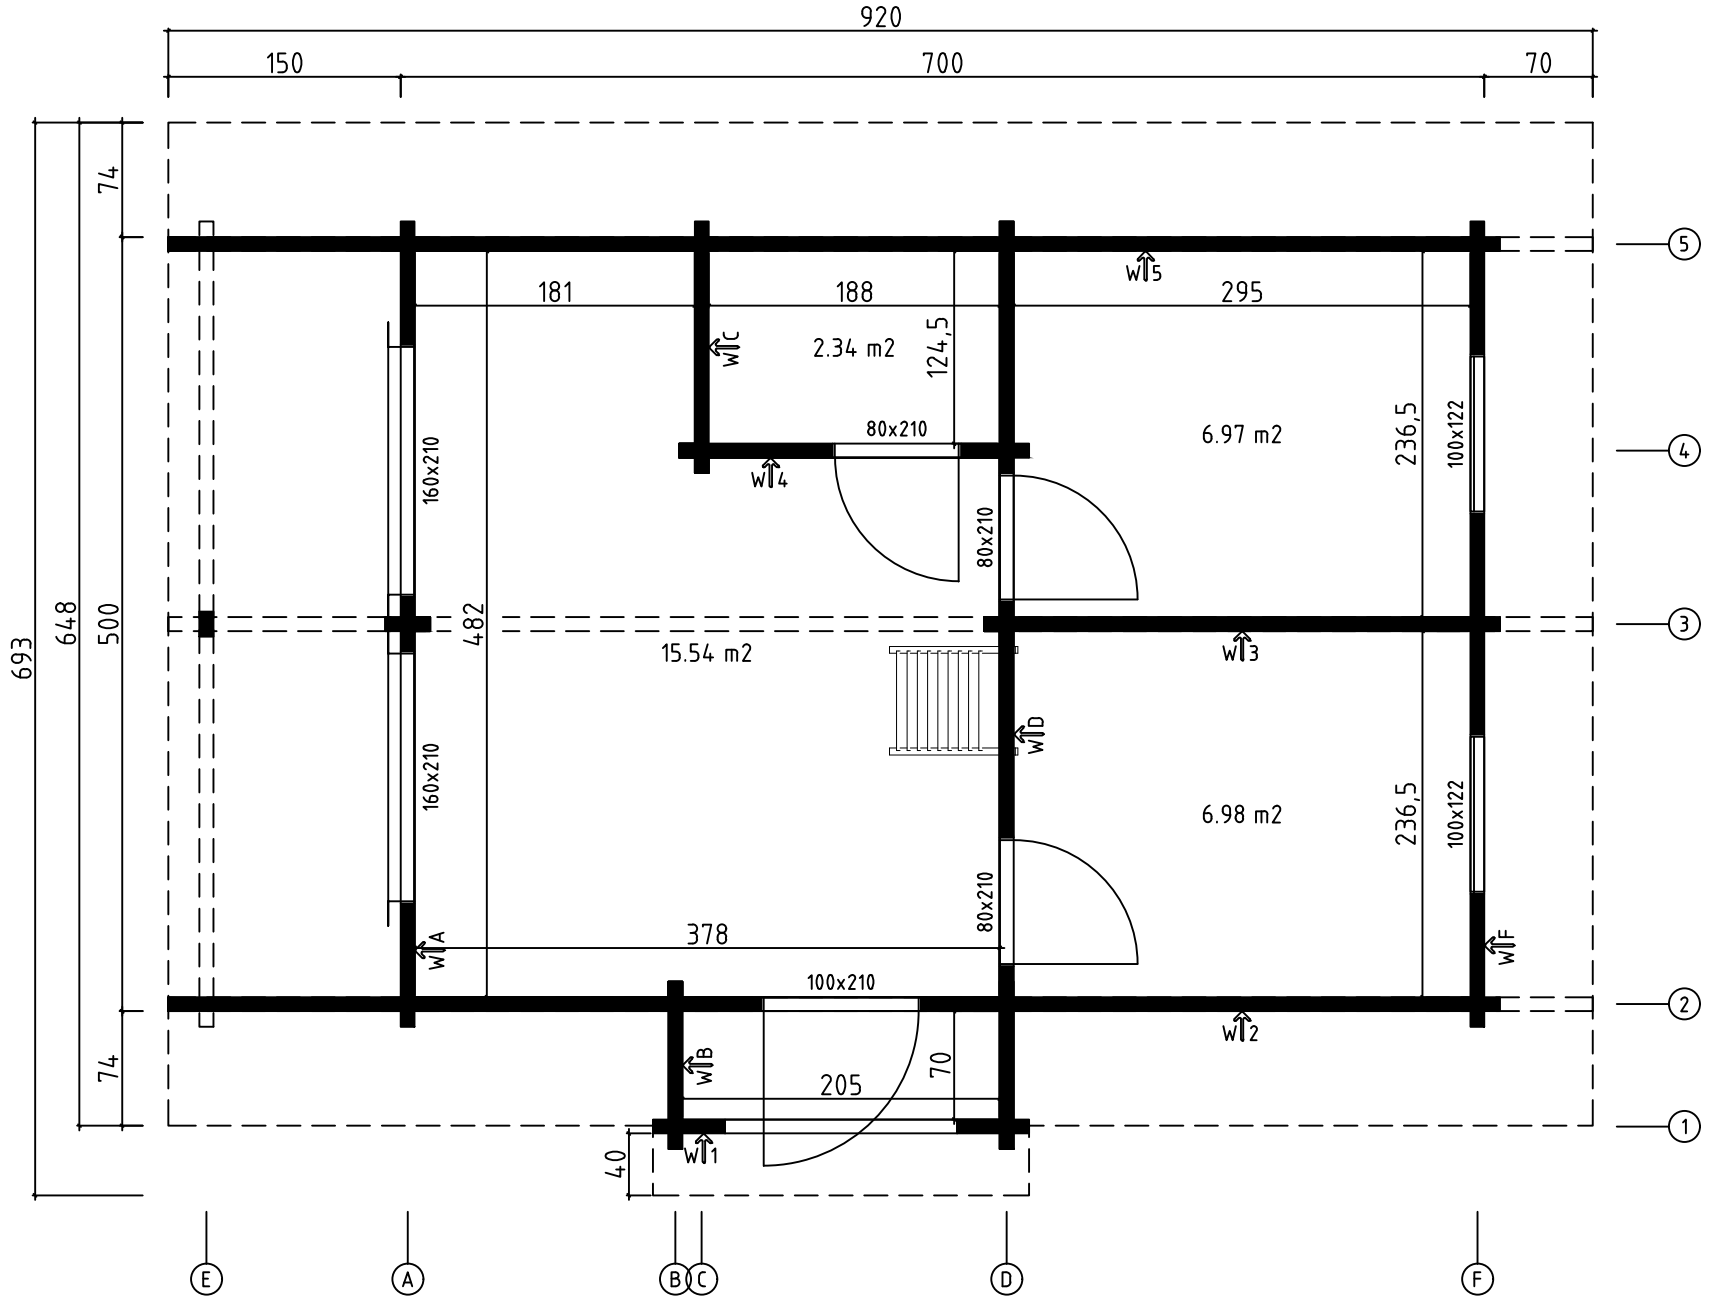GROUNDPLAN




Mini Maria 35

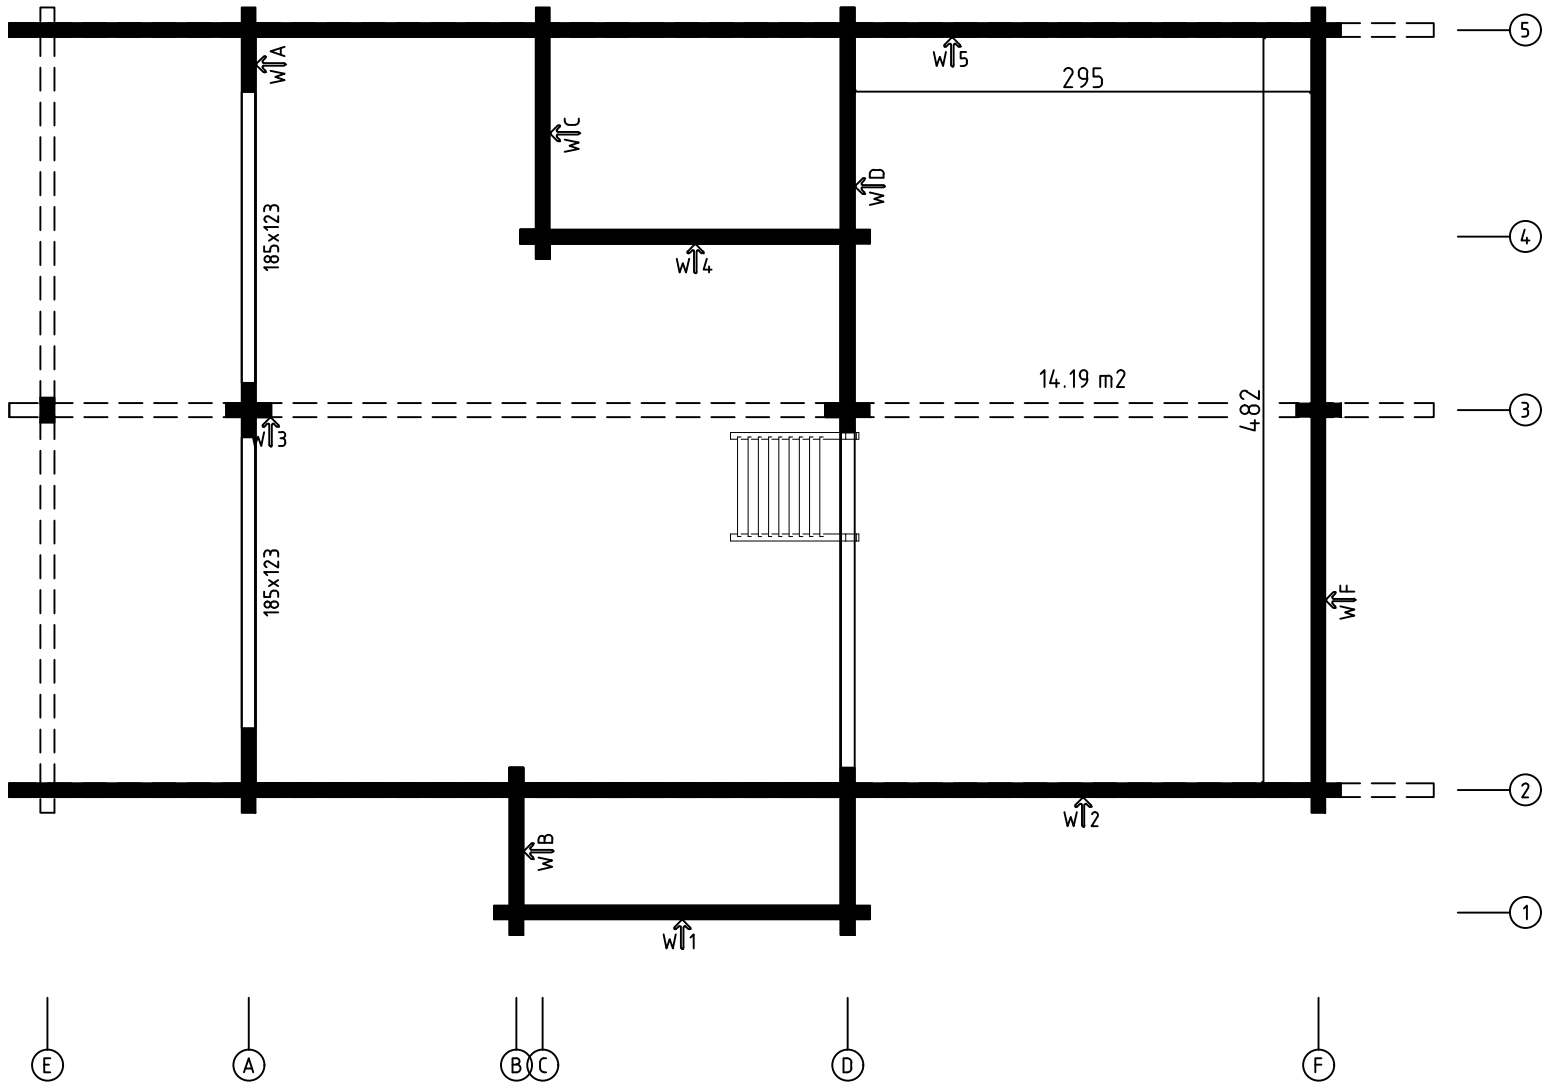GROUNDPLAN




Mini Maria 35

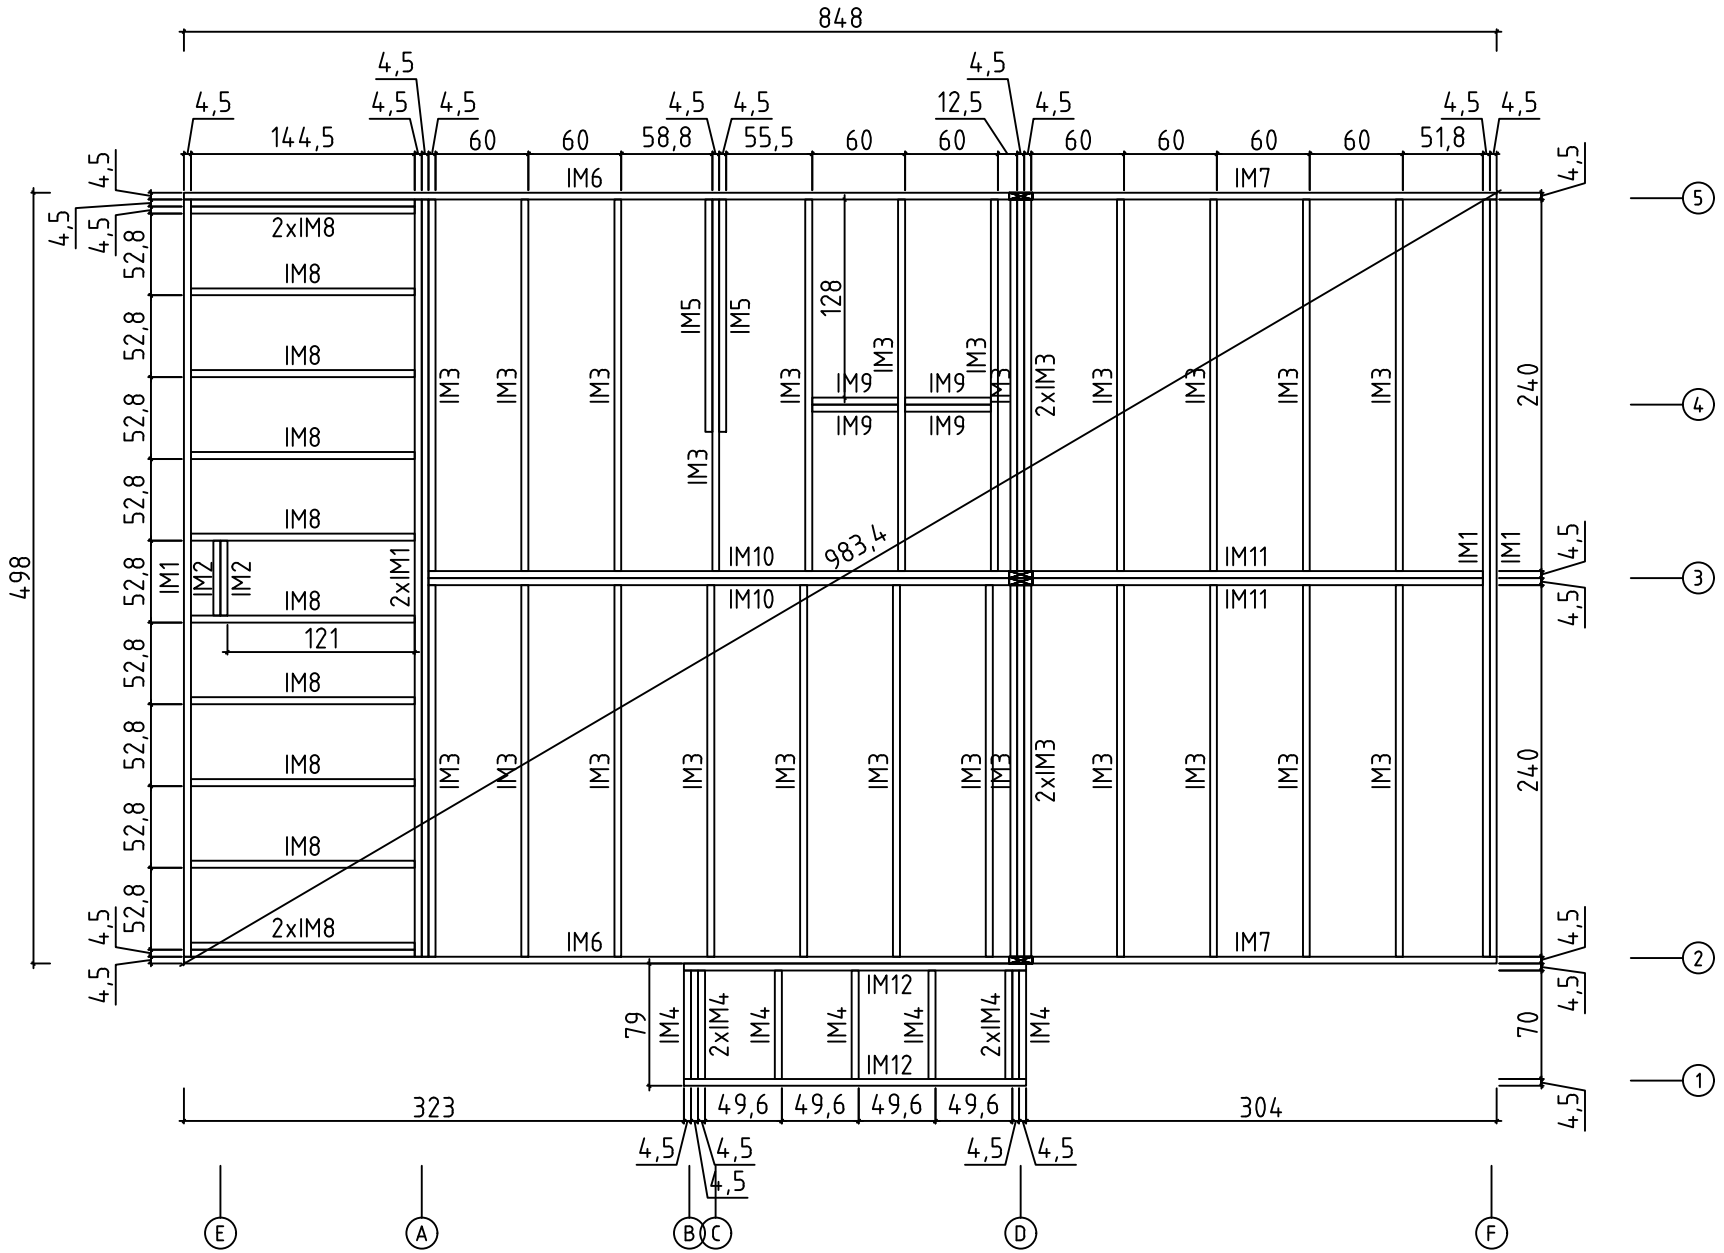FOUNDATION FRAME




Mini Maria 35

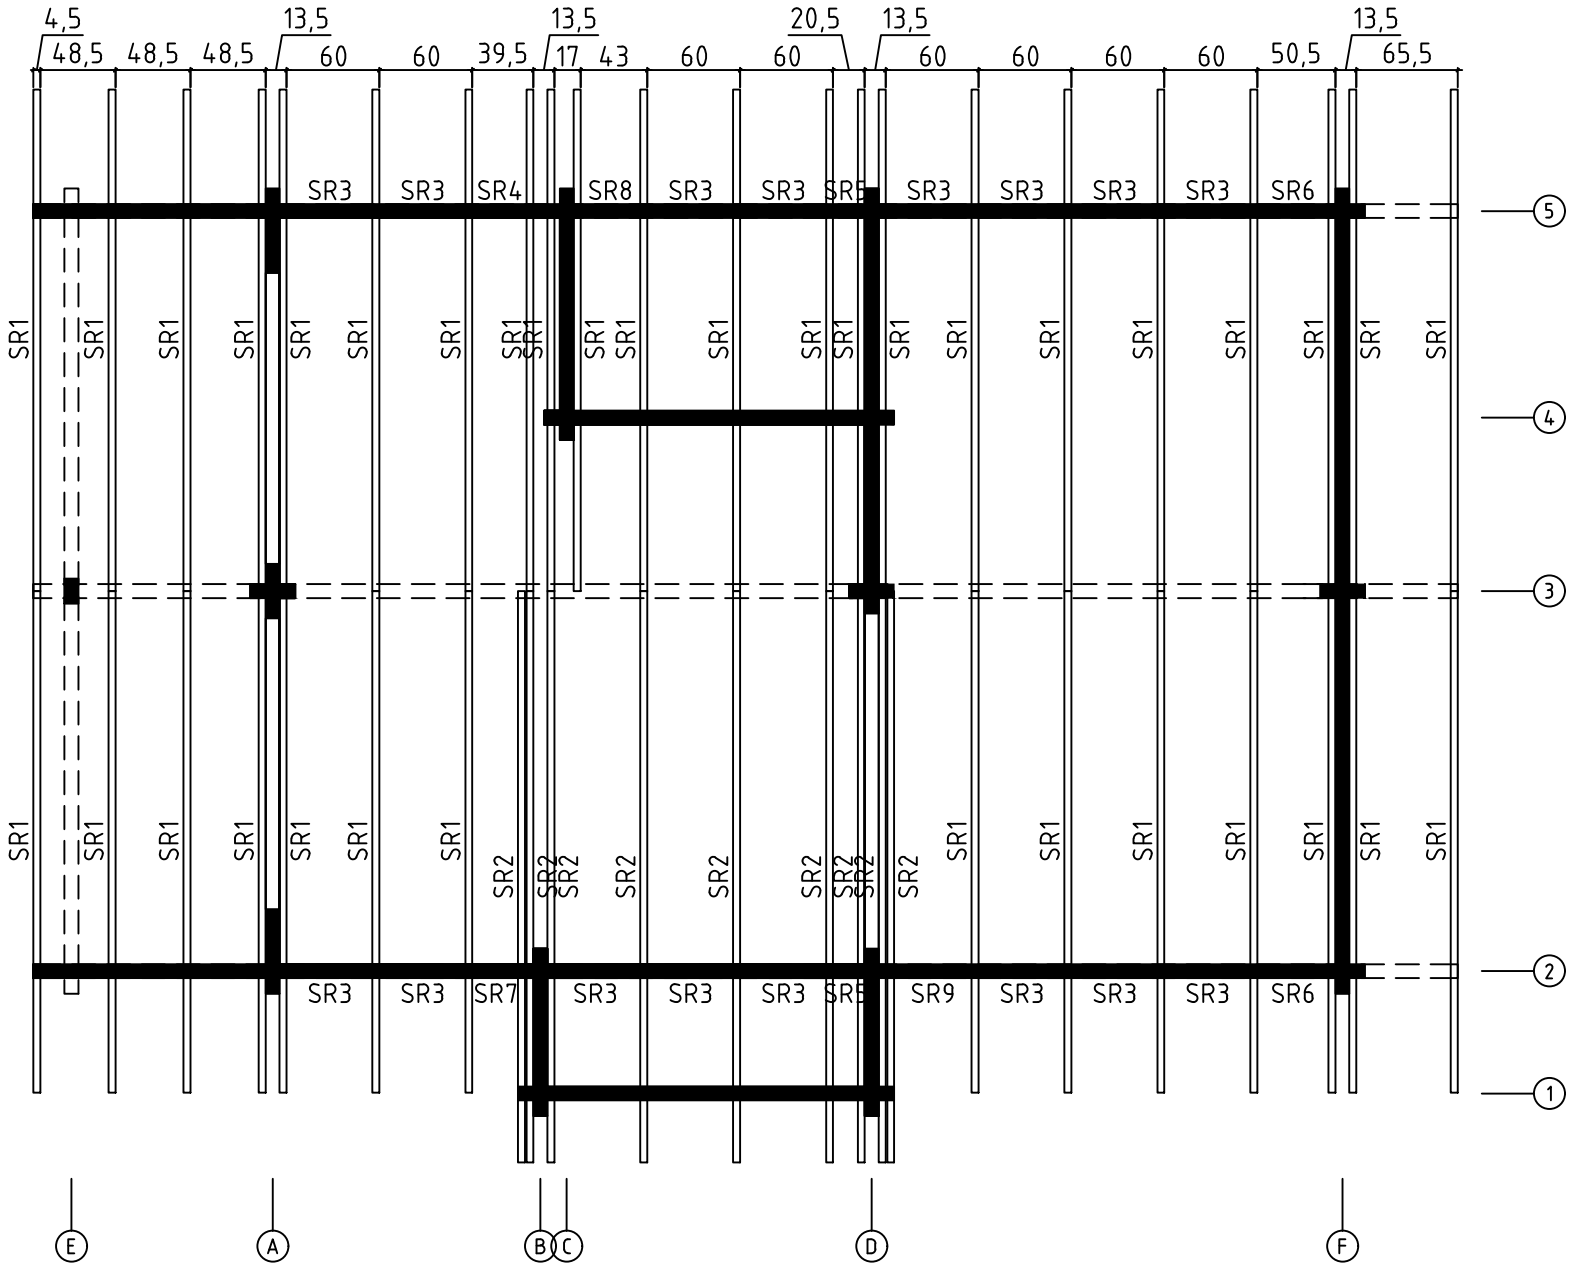RAFTERS




Mini Maria 35

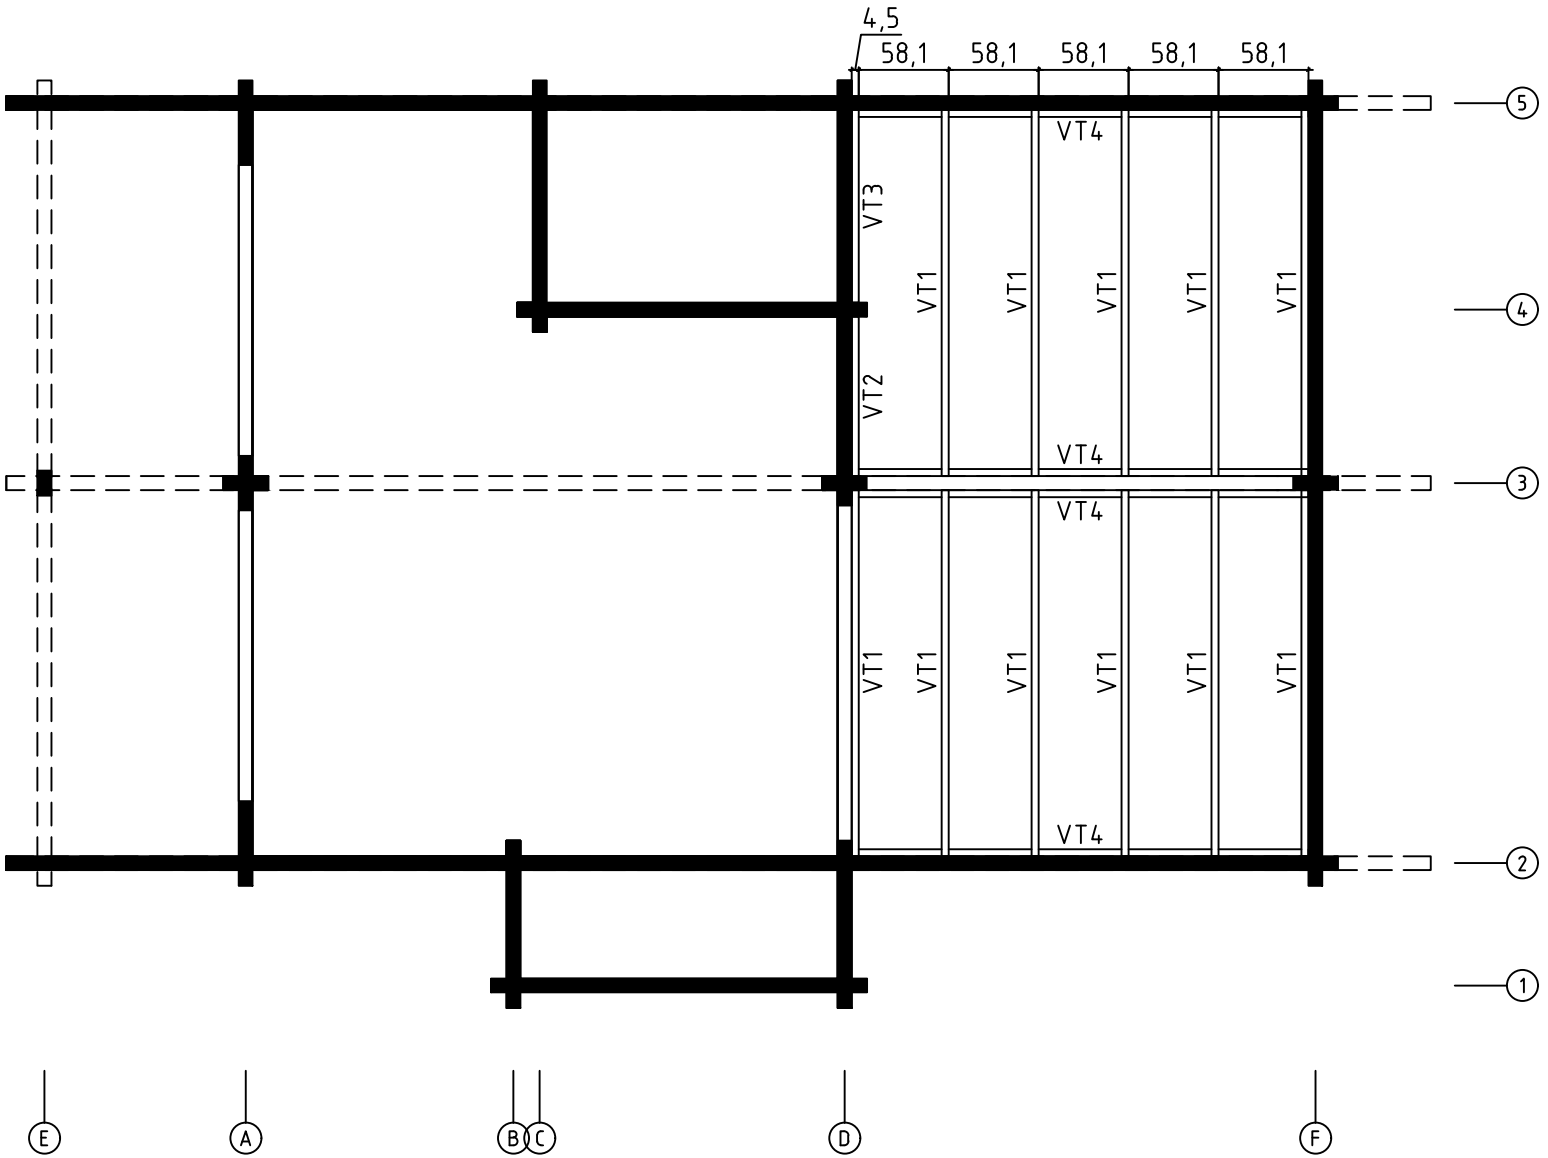MEZZANINE FLOOR JOISTS




Mini Maria 35

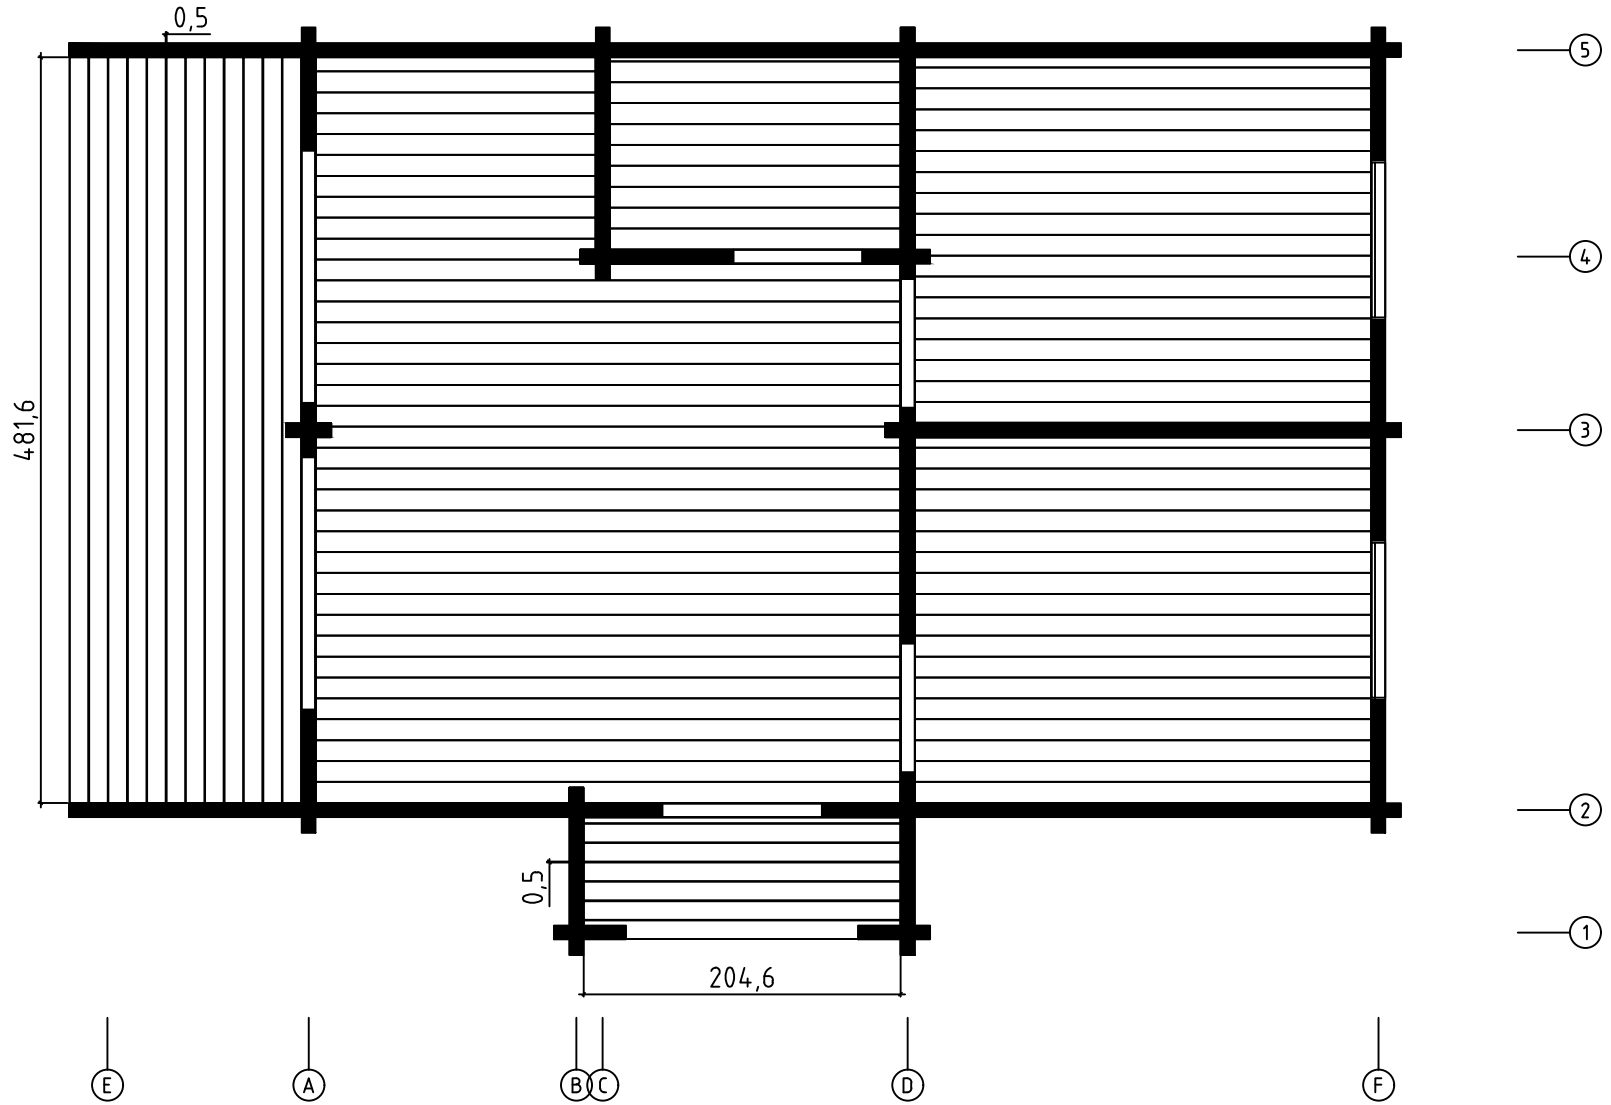FLOOR BOARDS
TERRACE BOARDS




Mini Maria 35

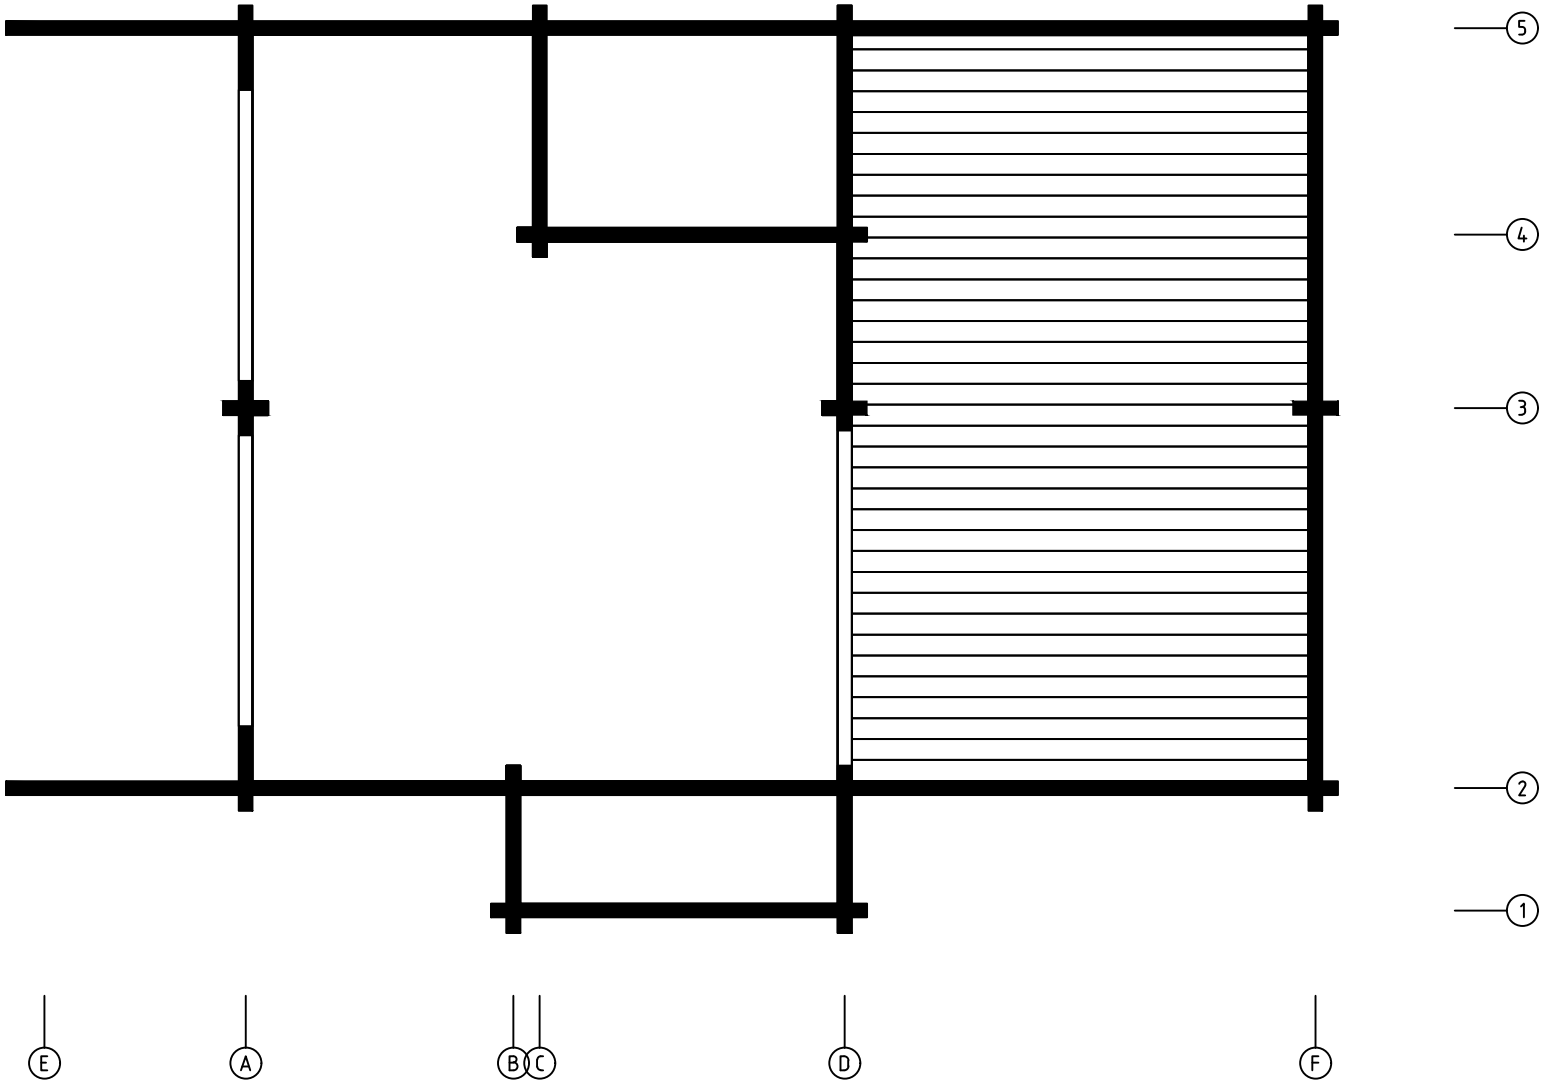FLOOR BOARDS




Mini Maria 35

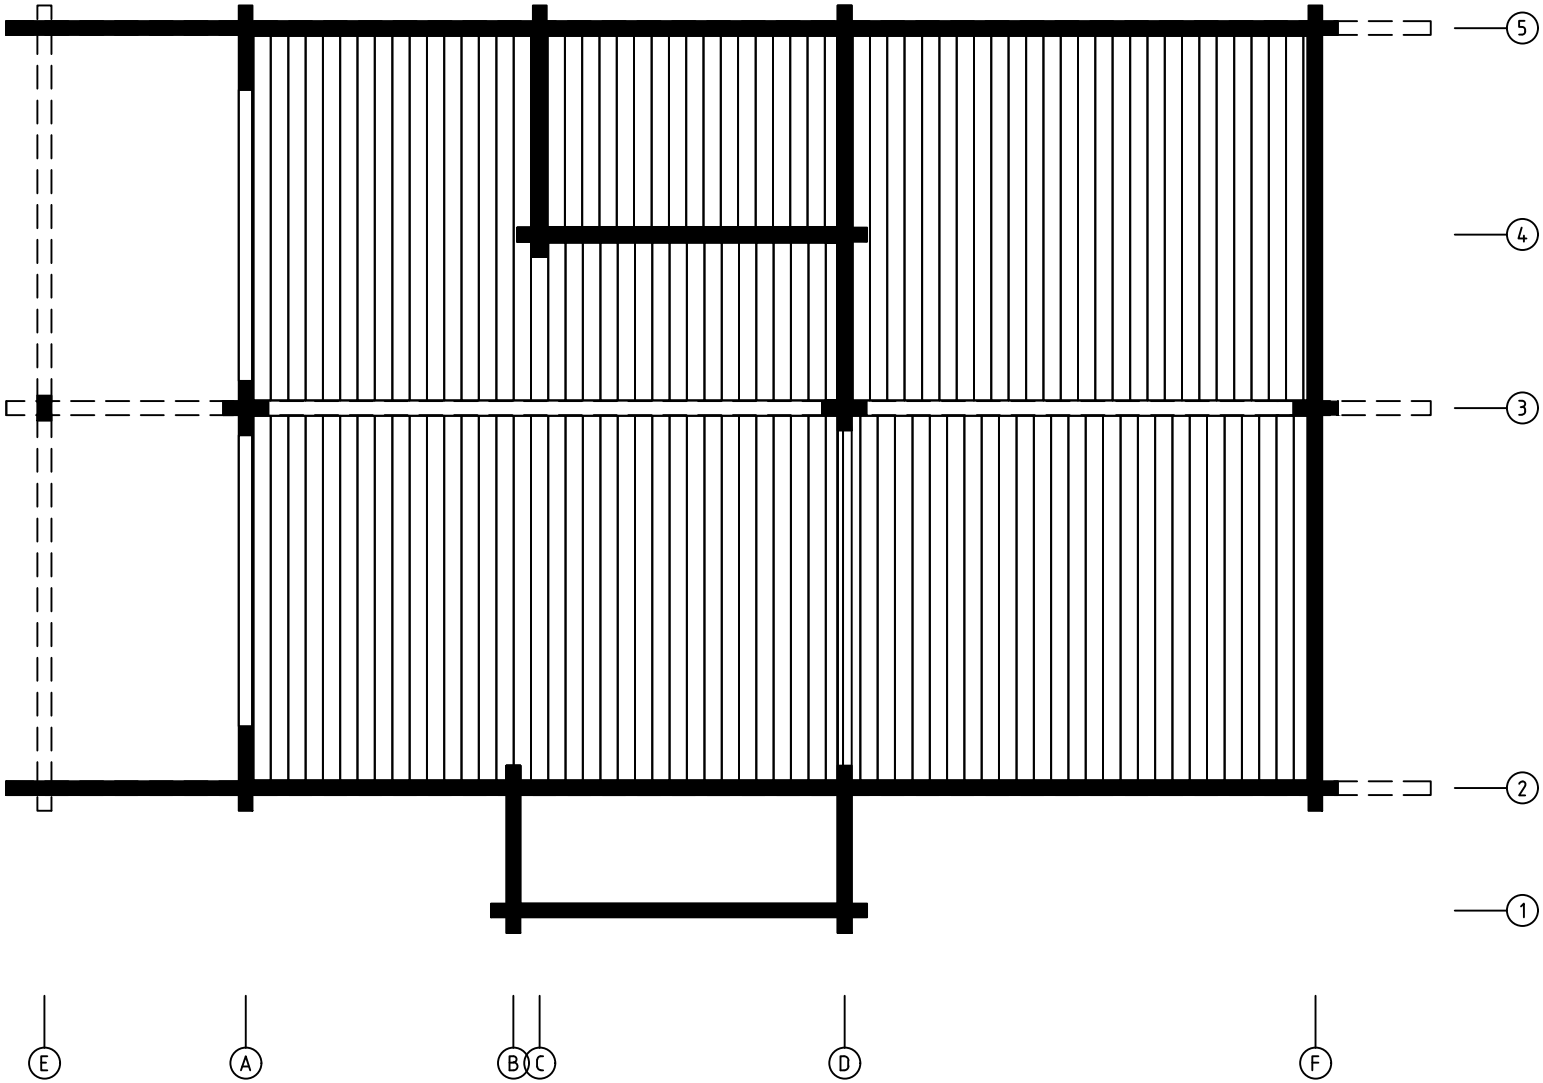
CEILING BOARDS




Mini Maria 35

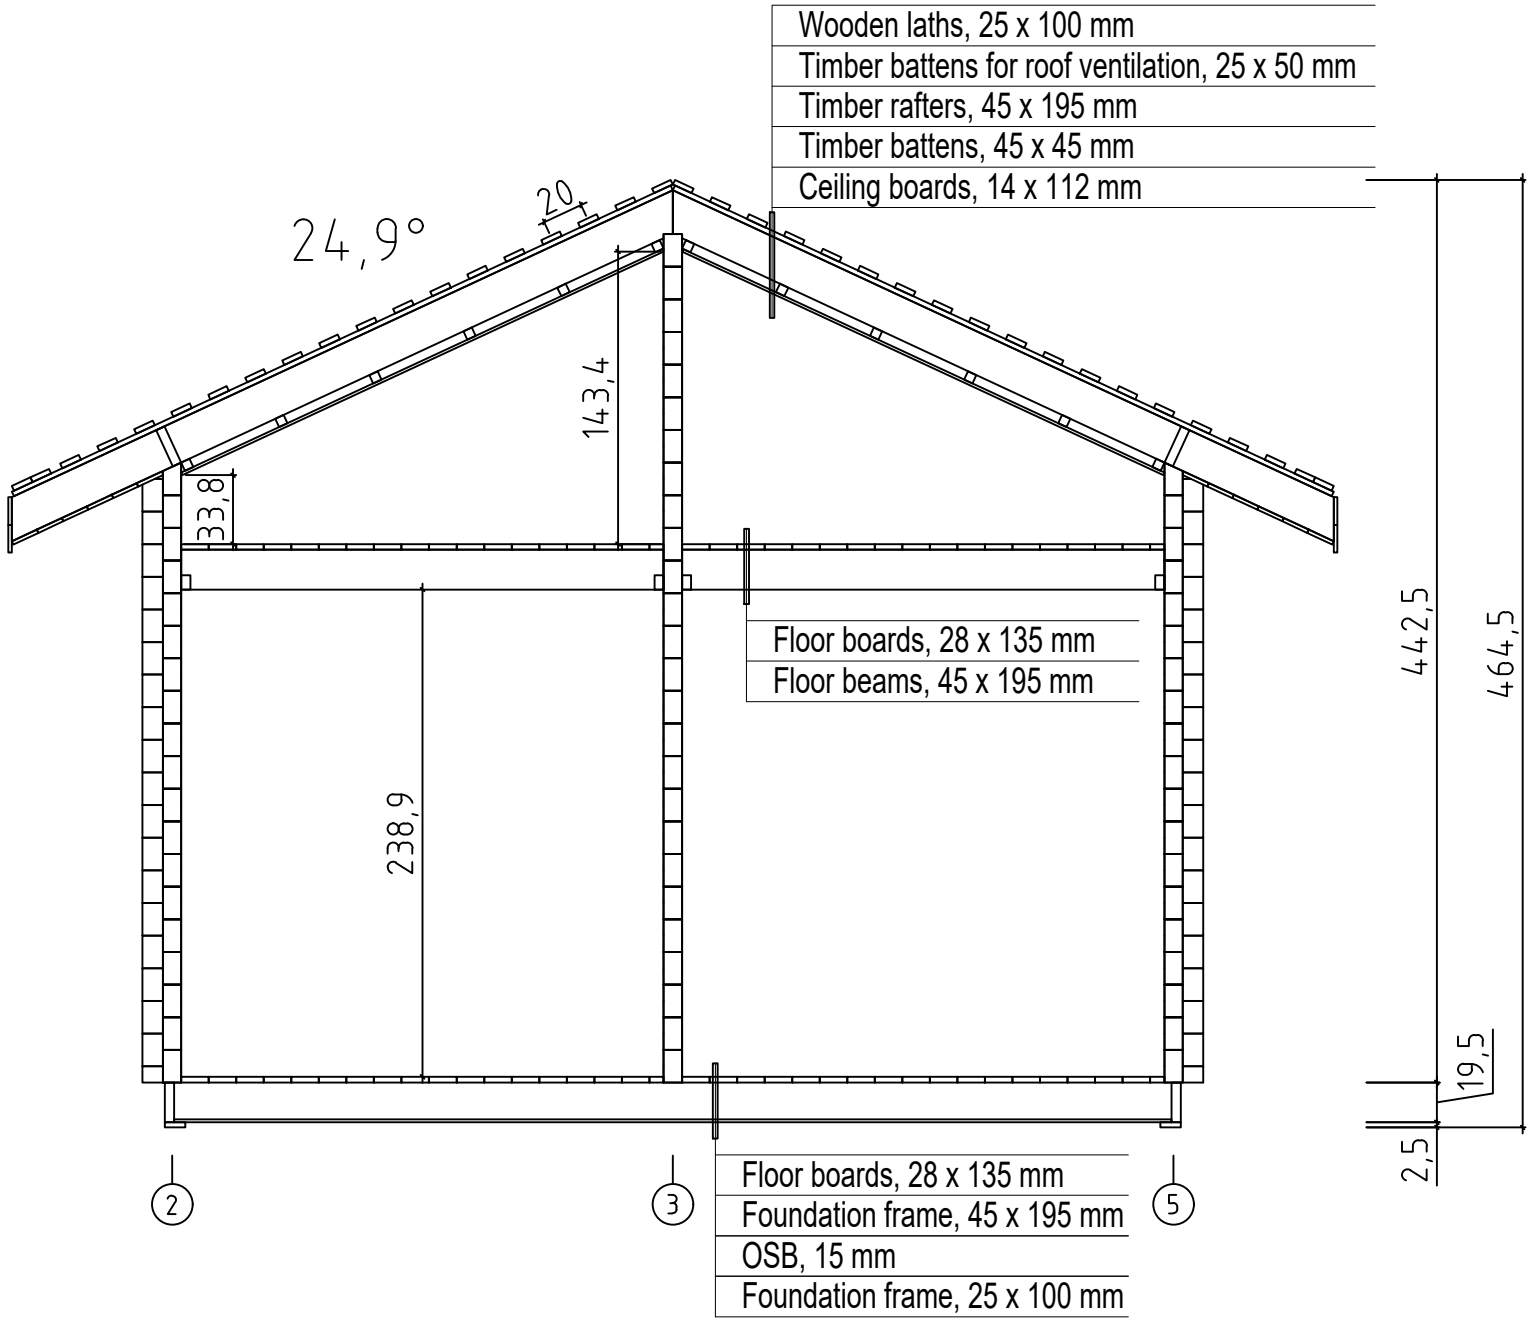


Mini Maria 35

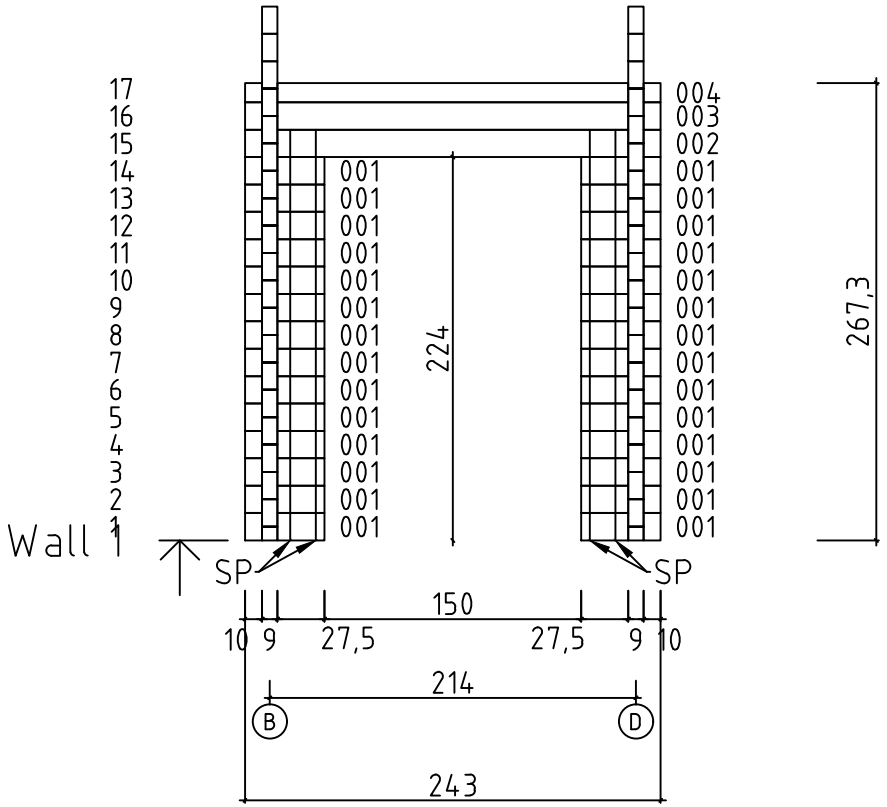


Mini Maria 35

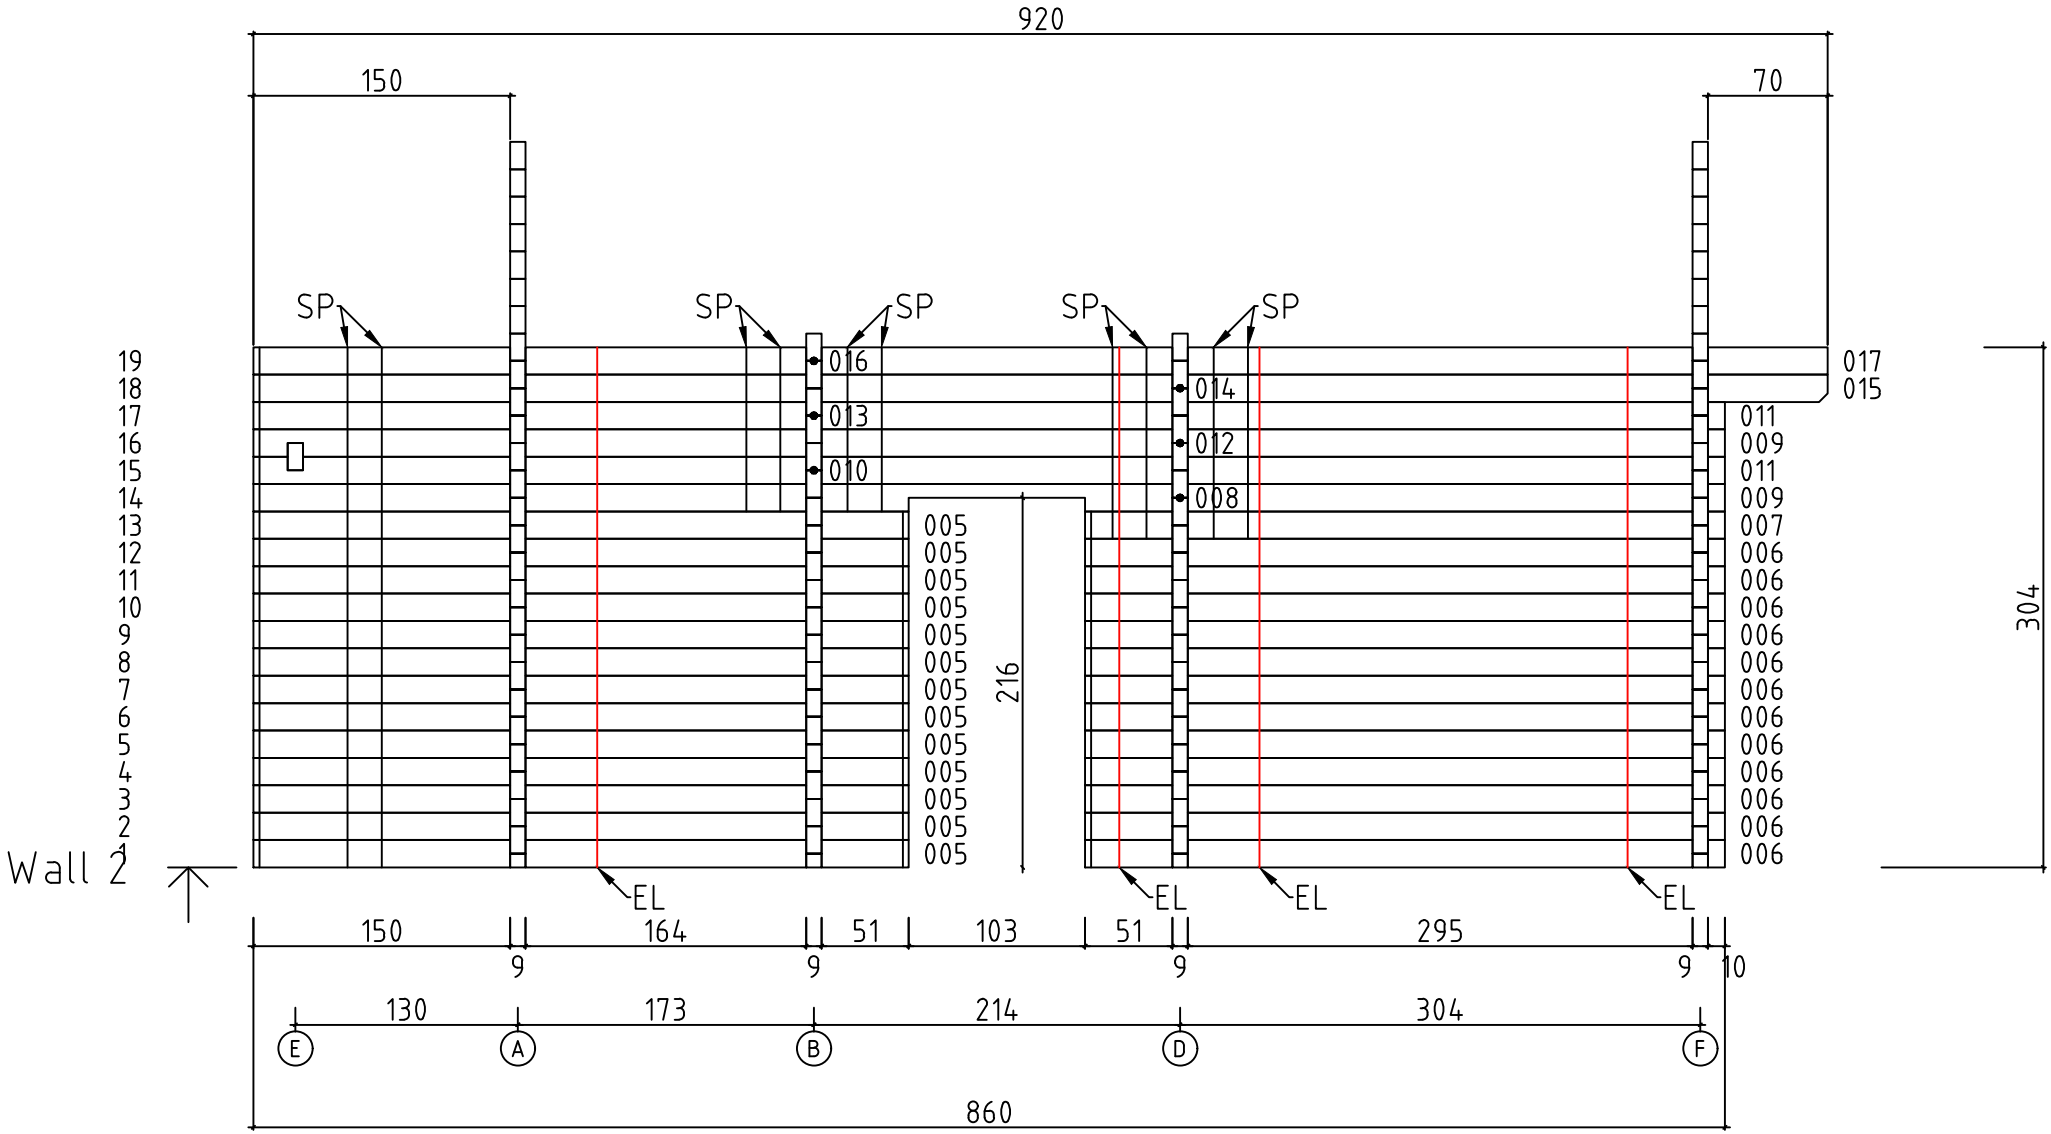


Mini Maria 35

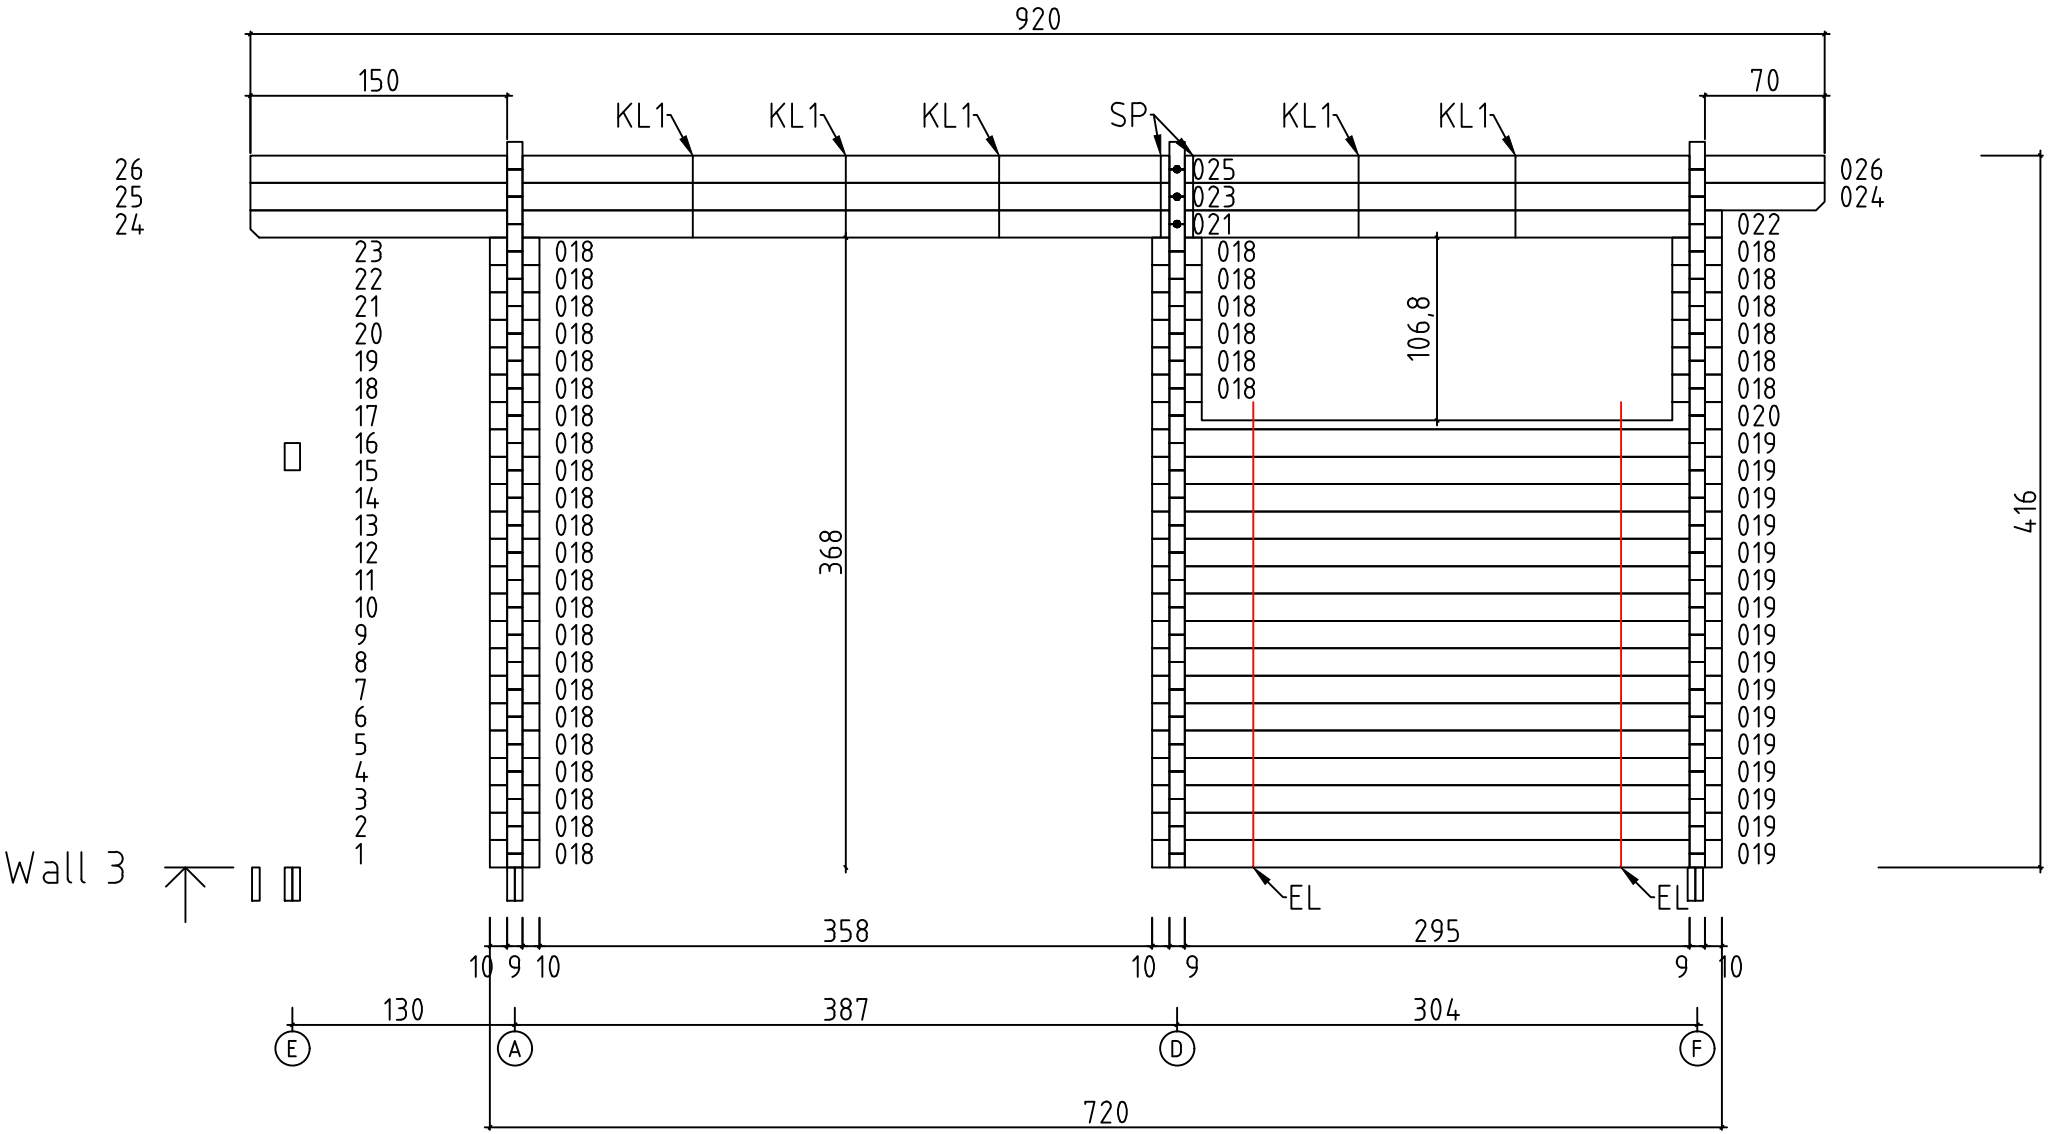


Mini Maria 35

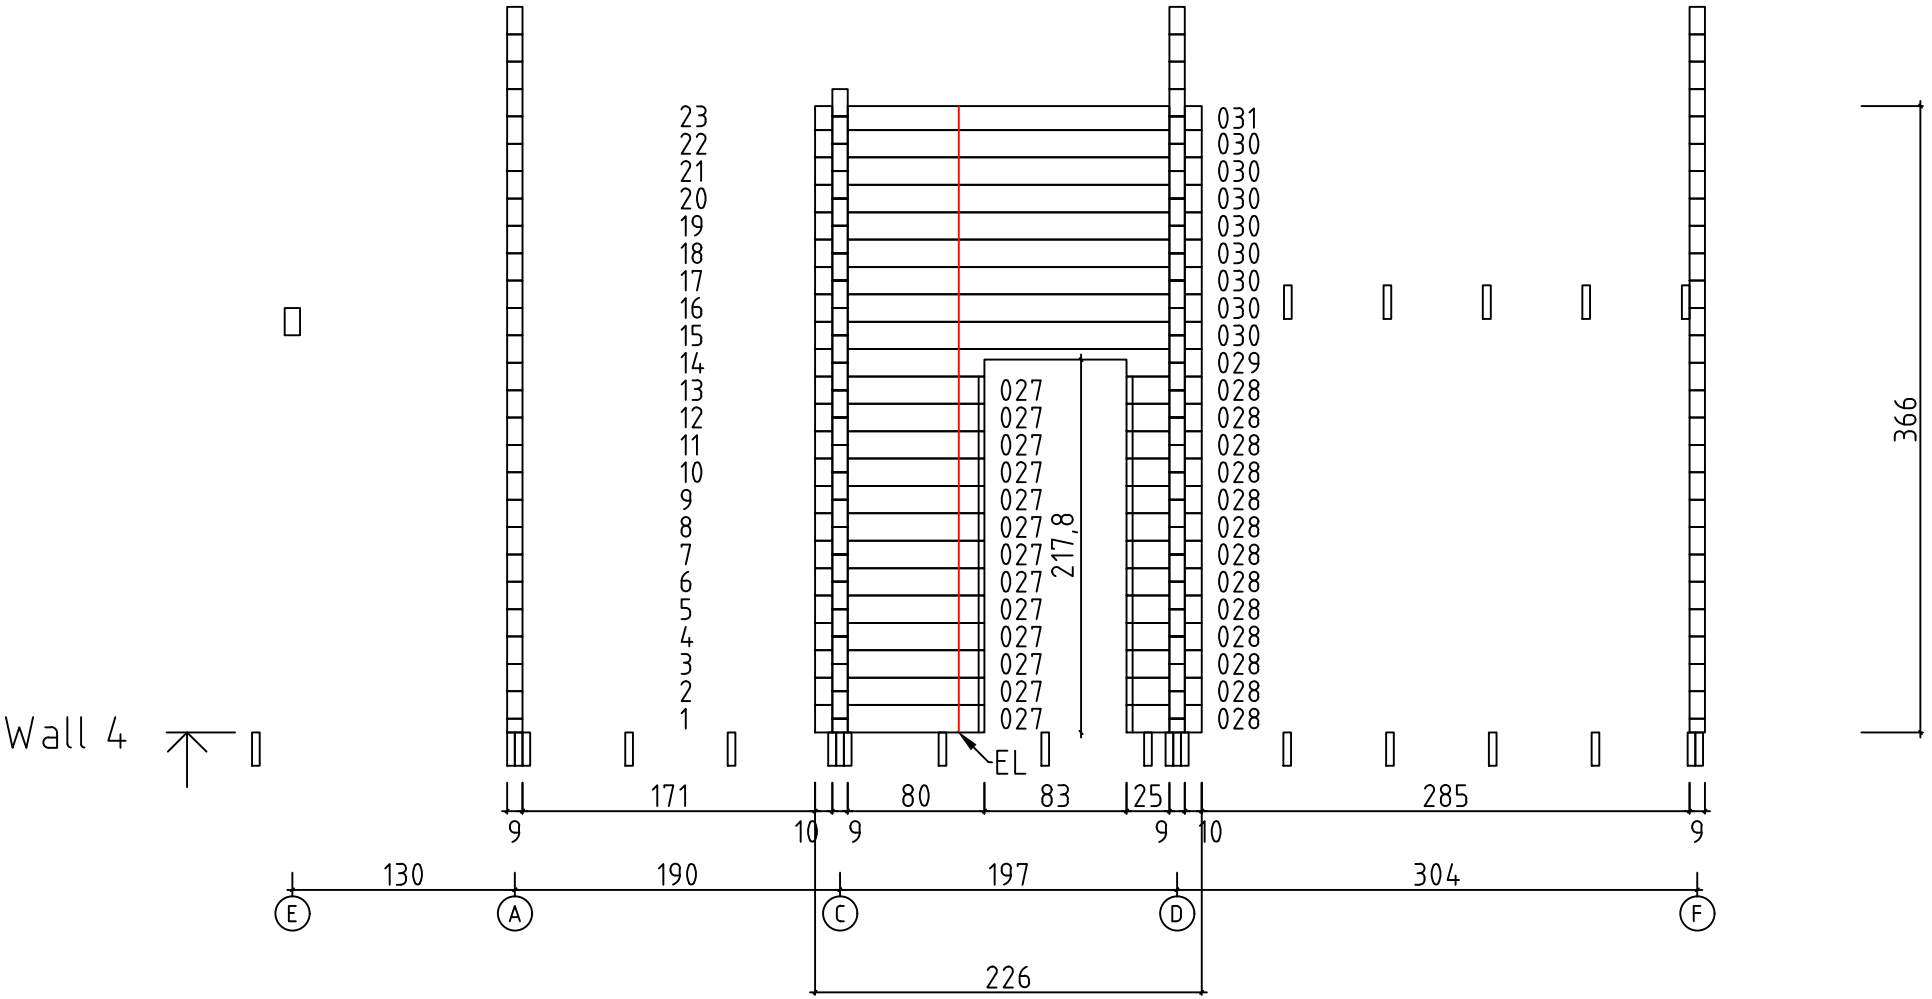


Mini Maria 35

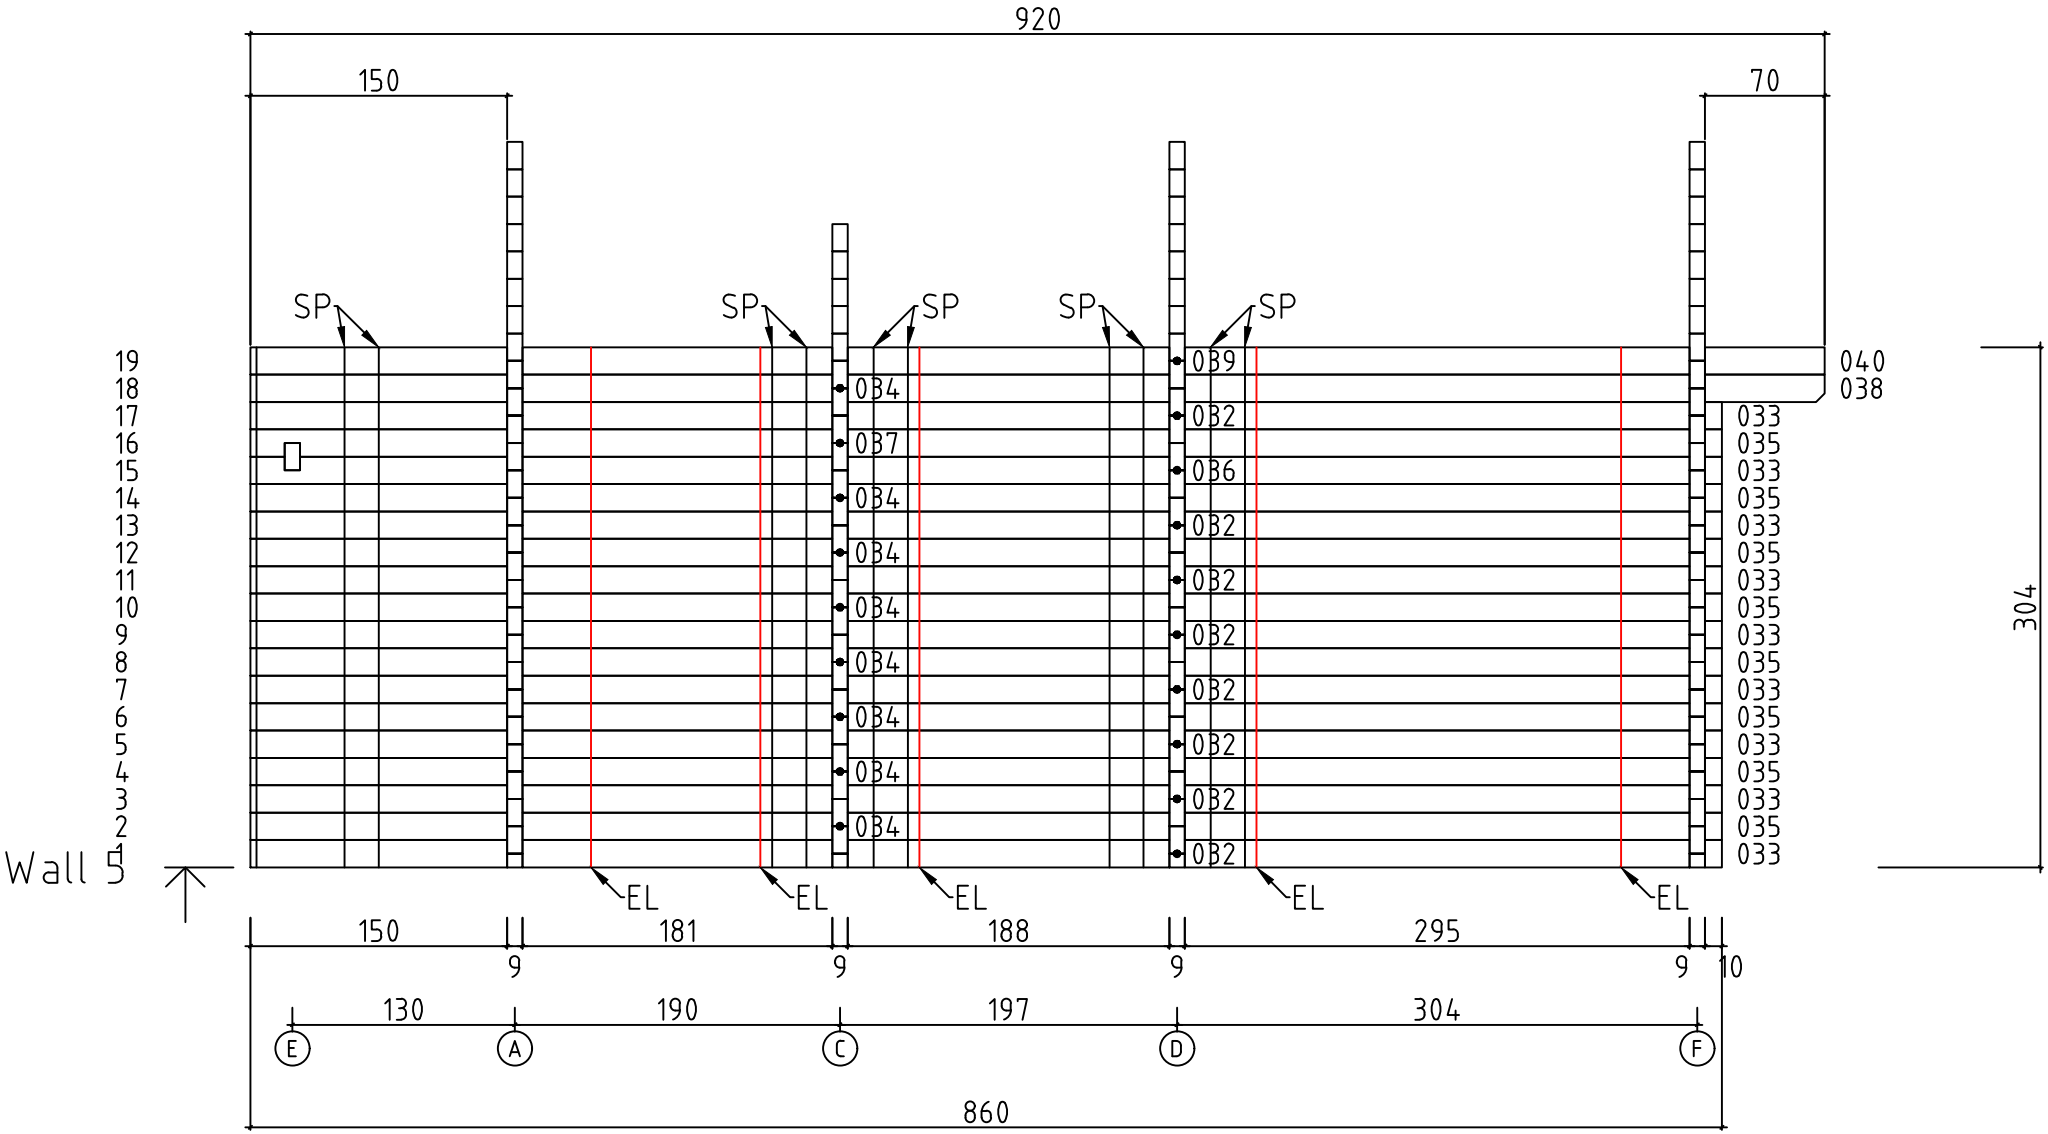


Mini Maria 35

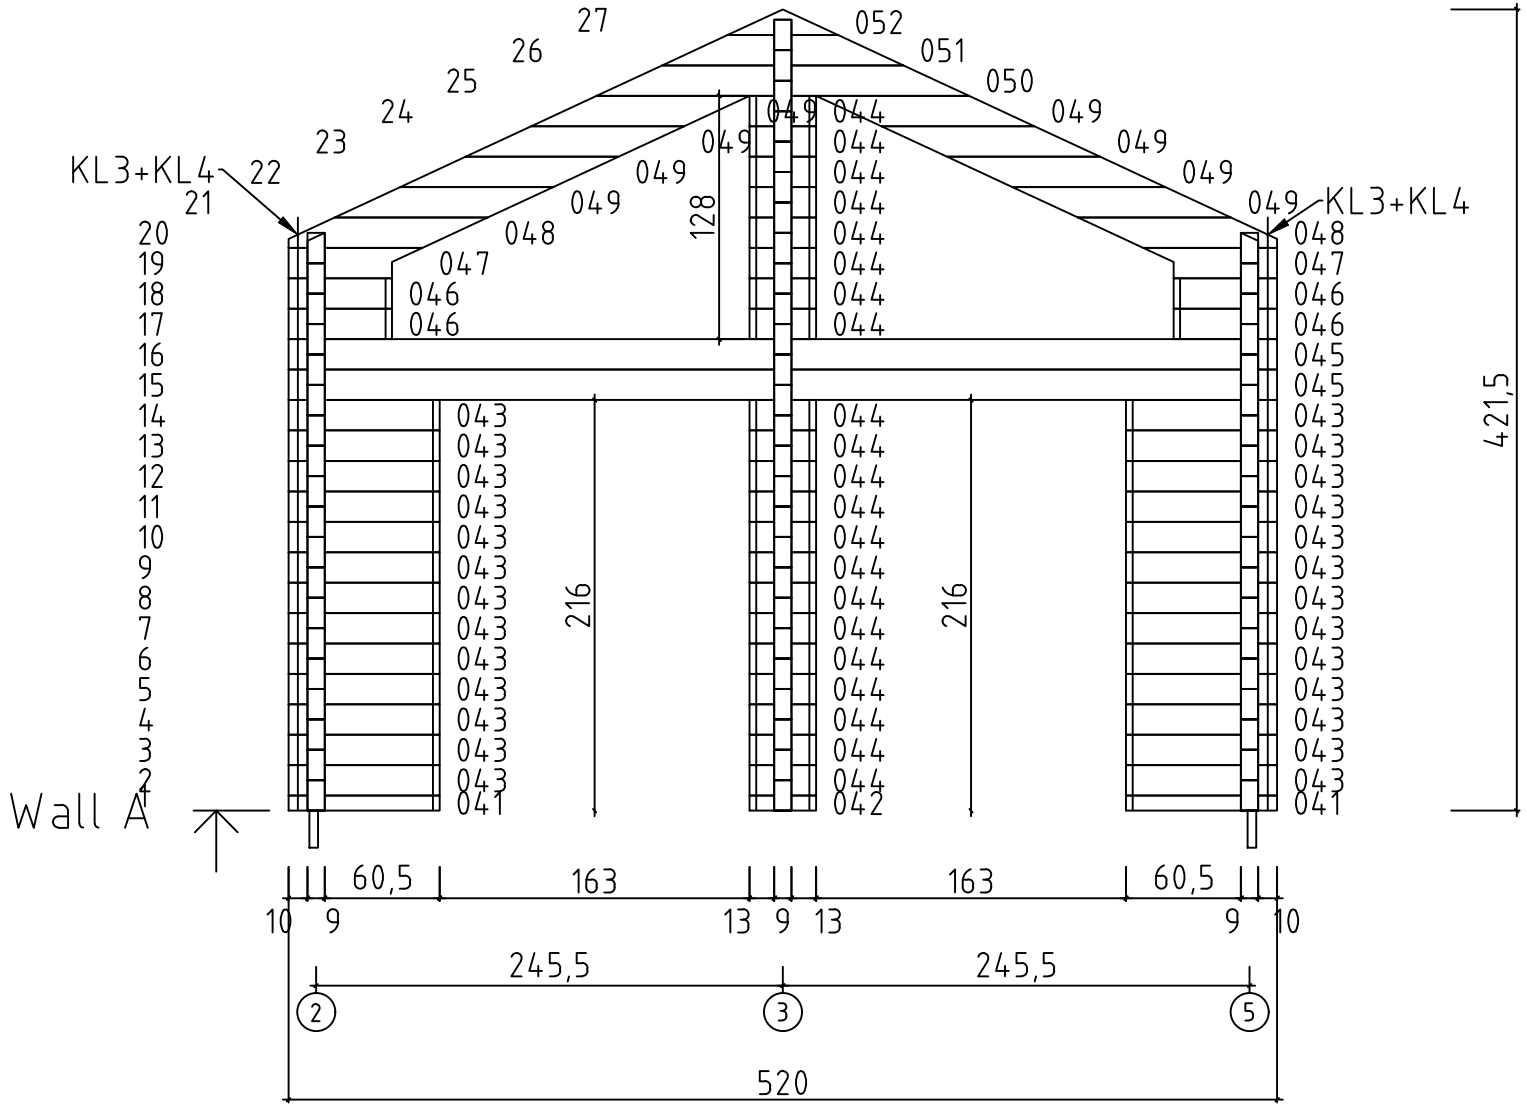


Mini Maria 35

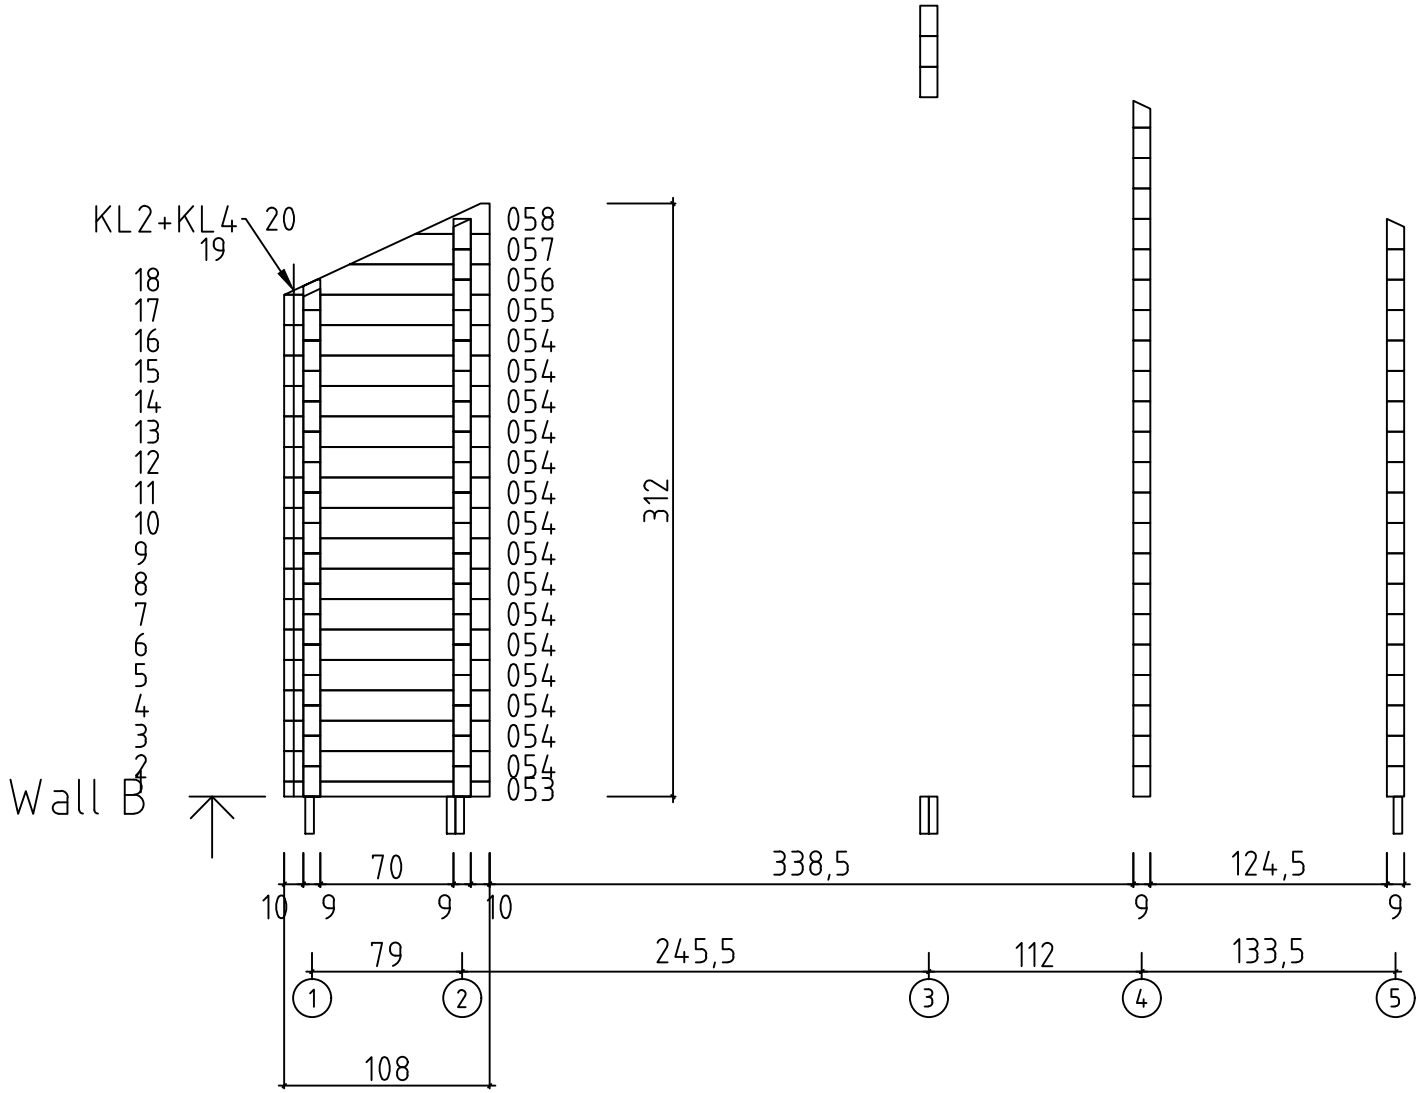


Mini Maria 35

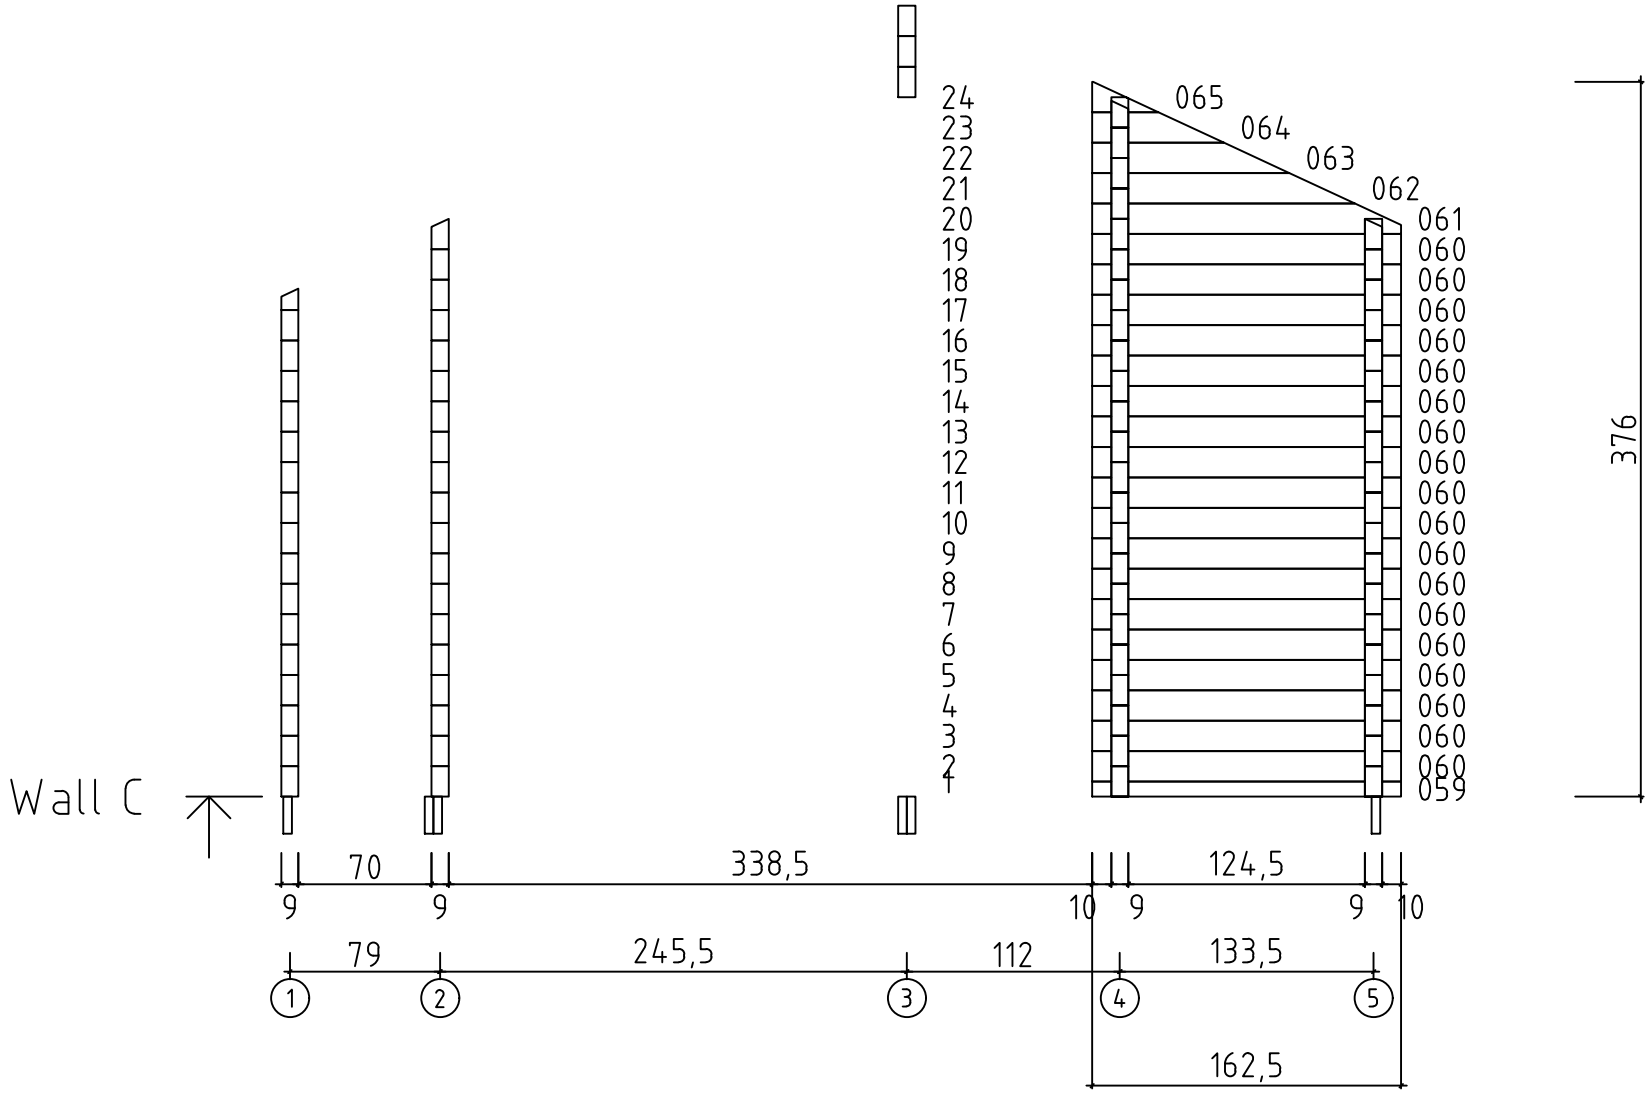


Mini Maria 35























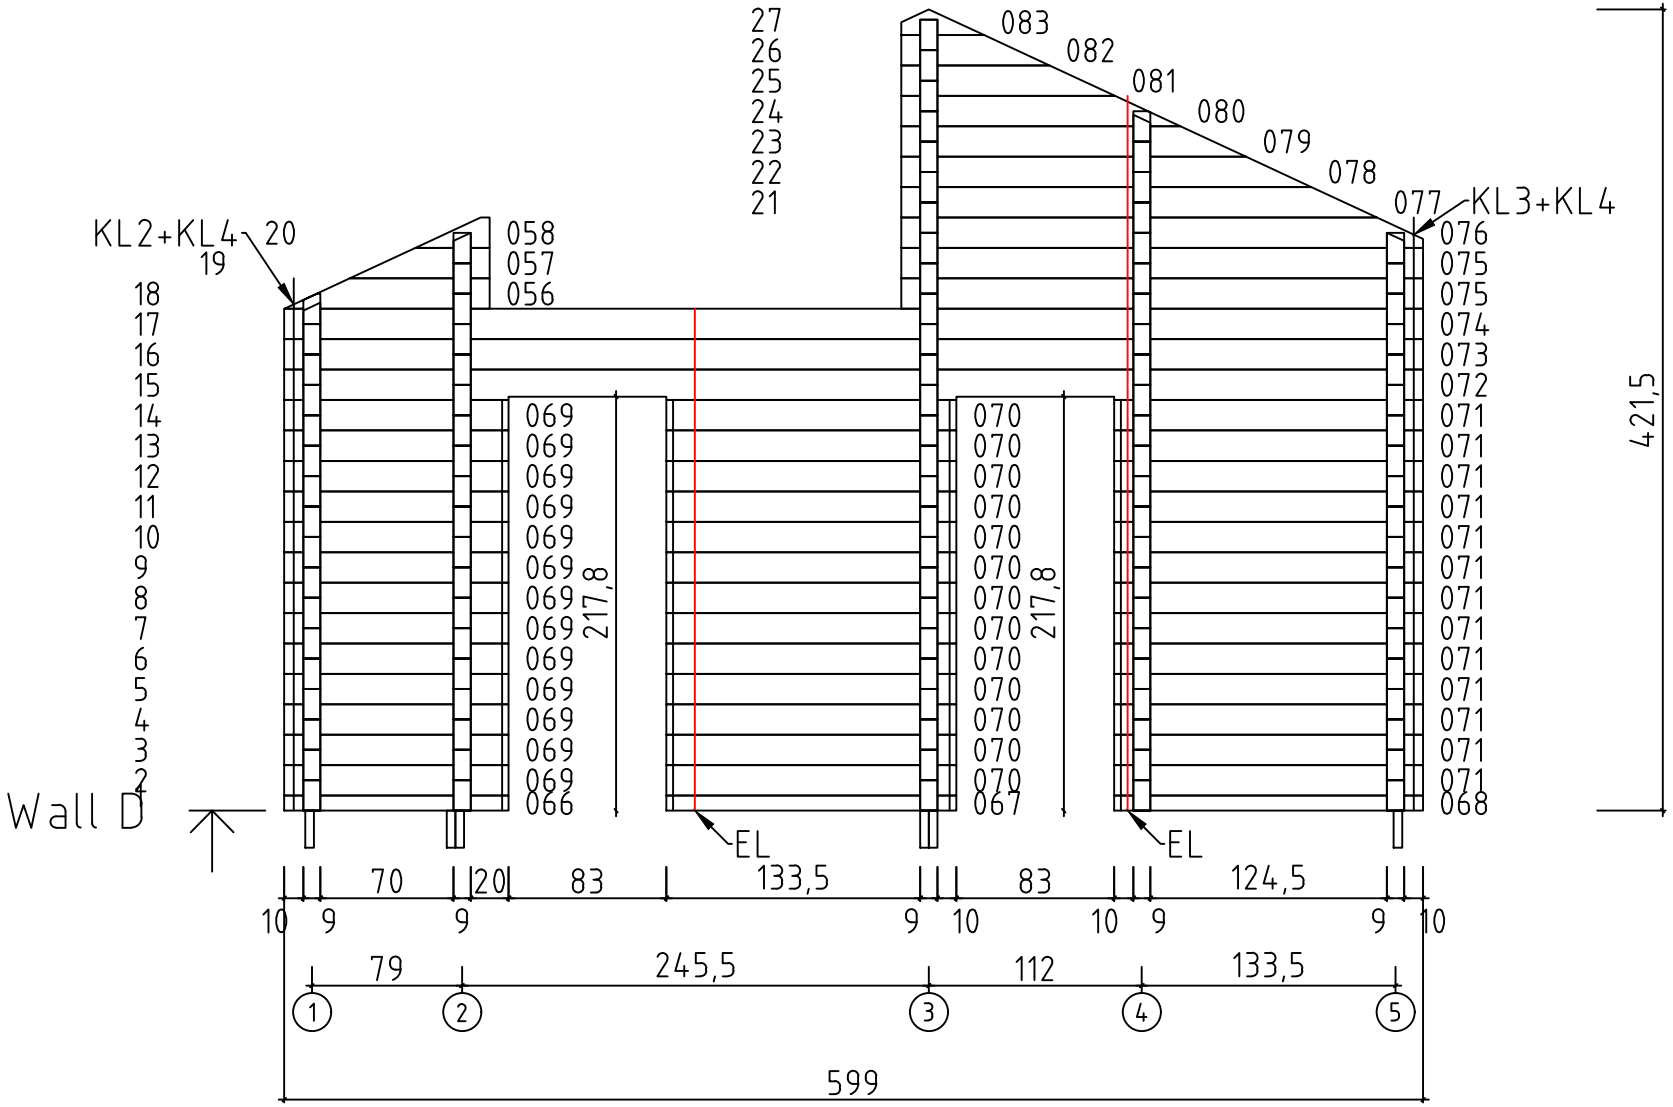























Mini Maria 35























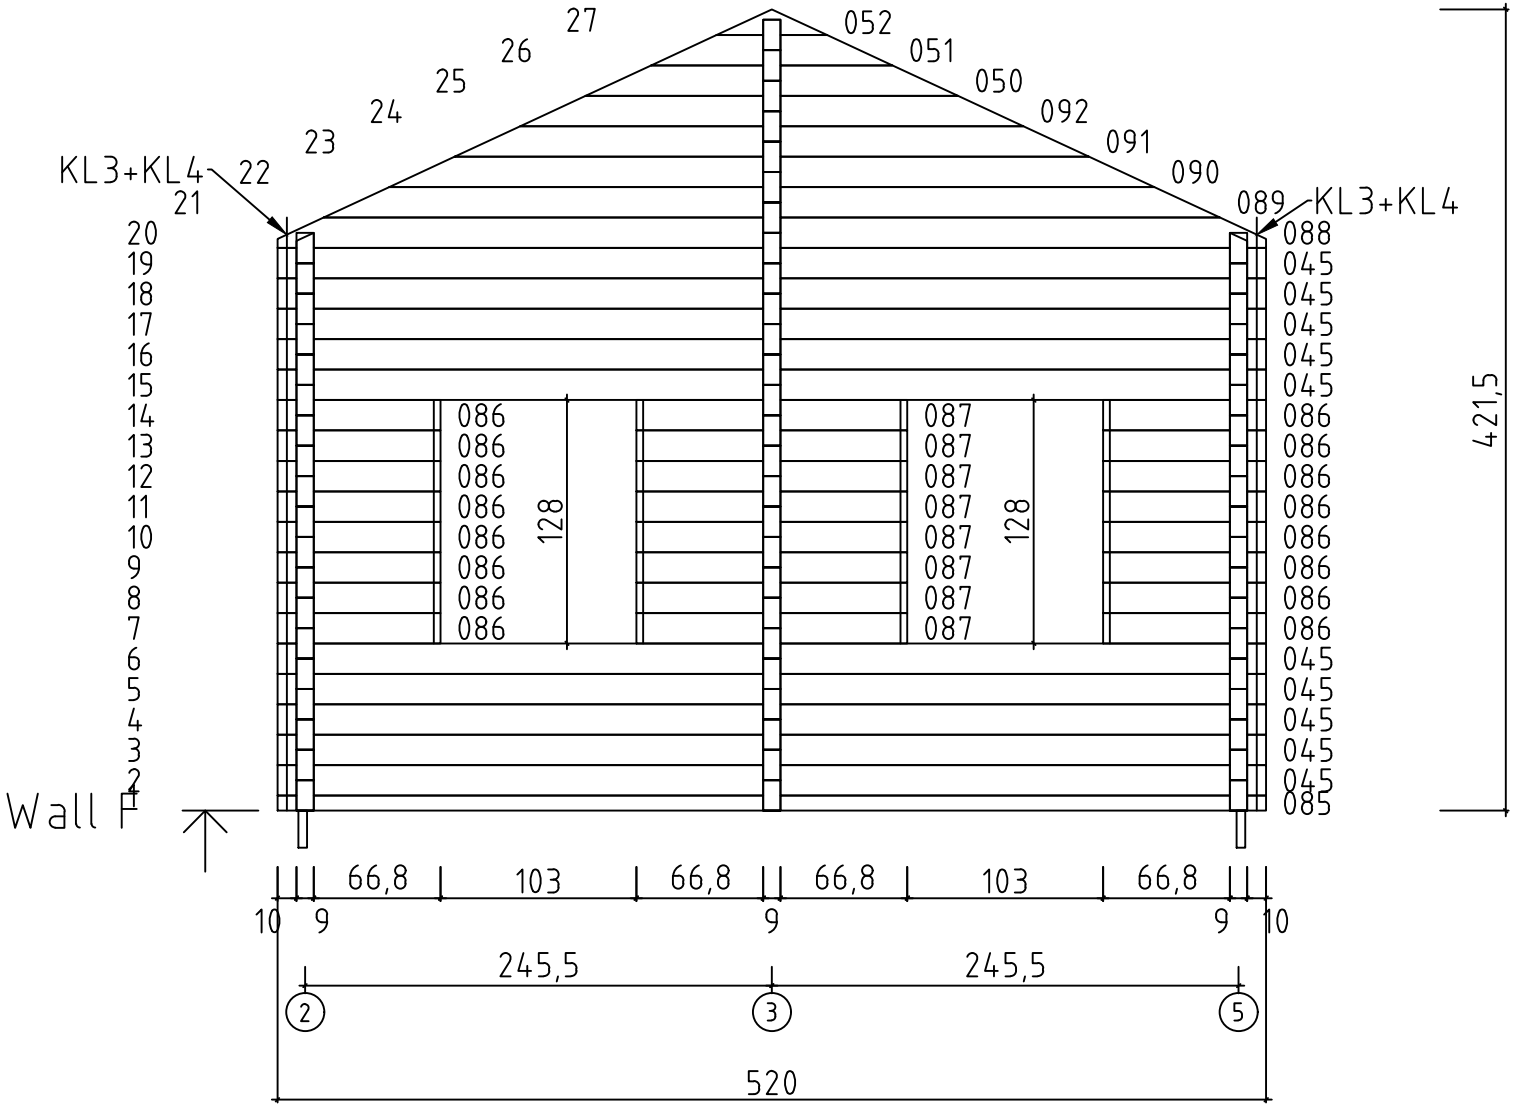


























Mini Maria 35








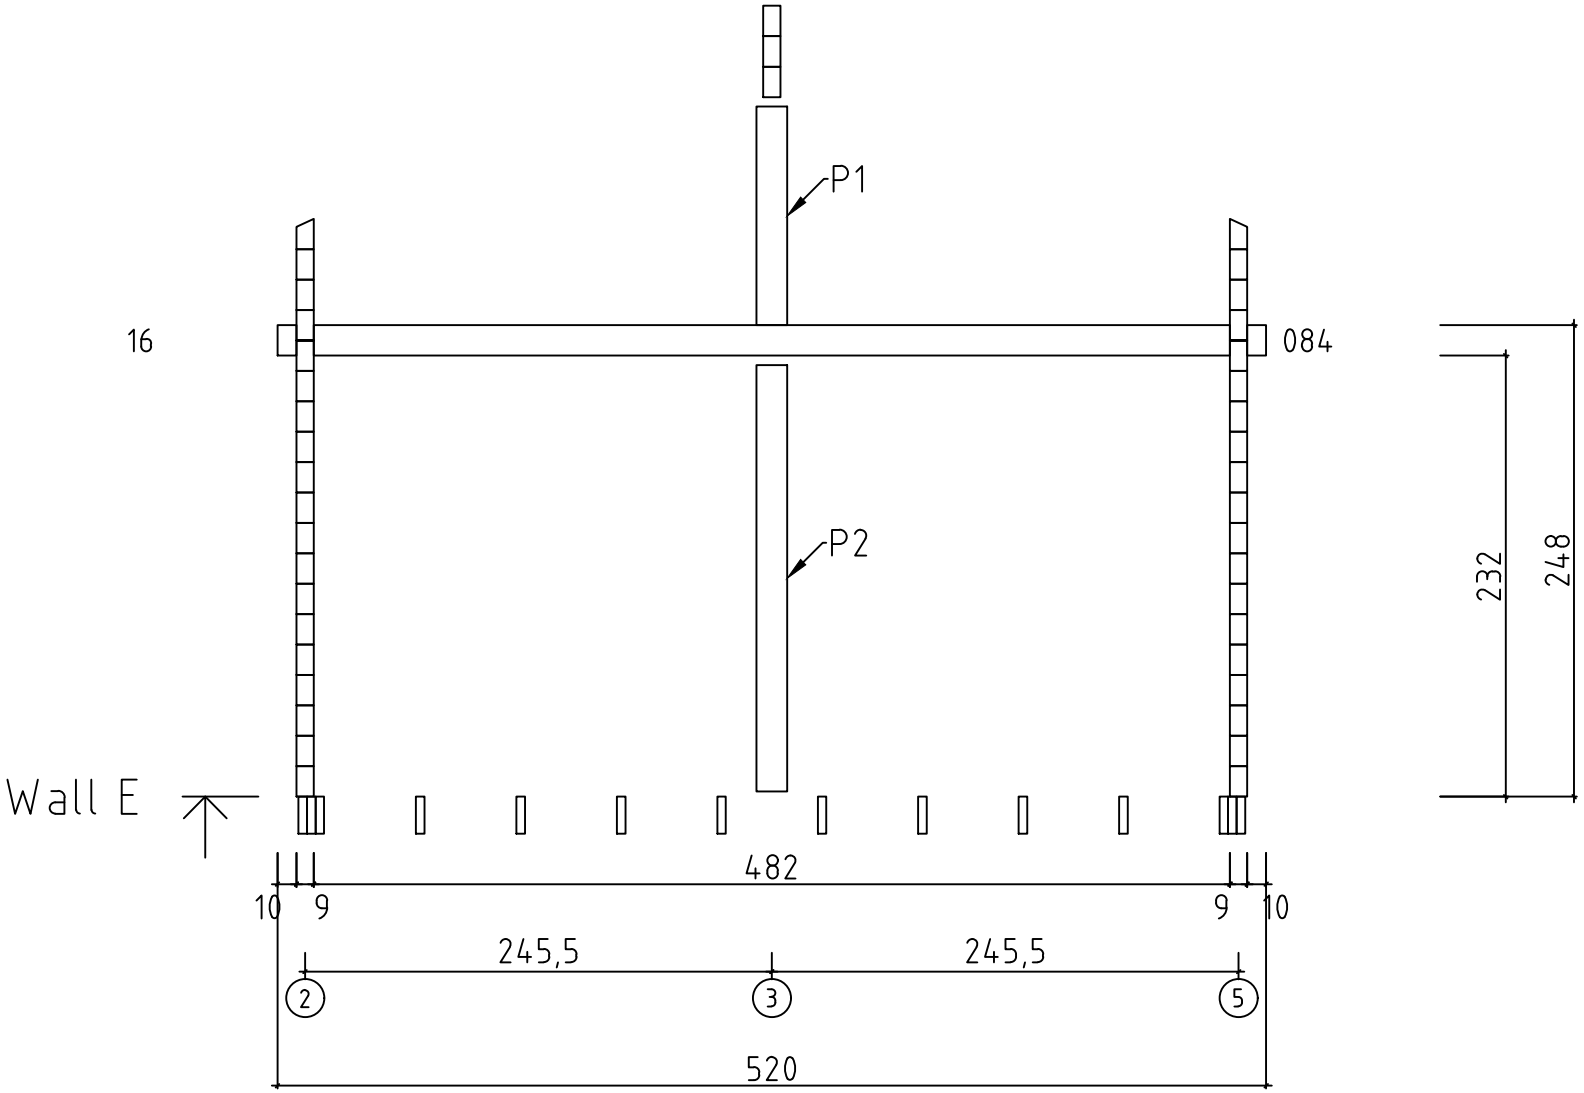


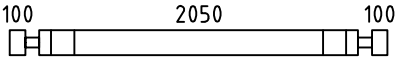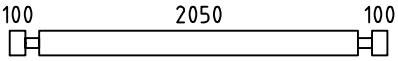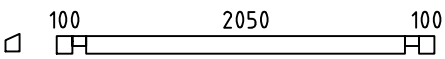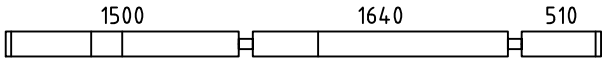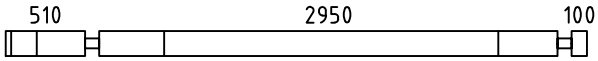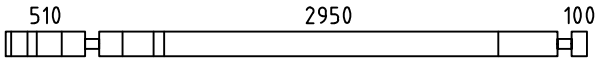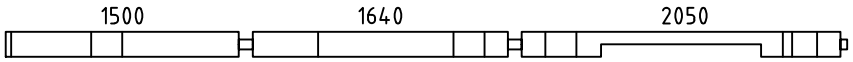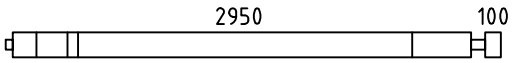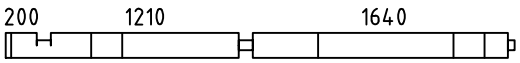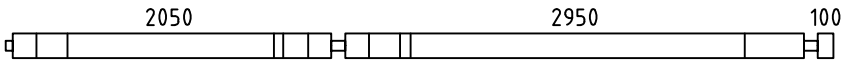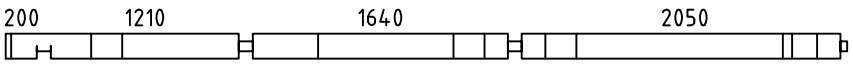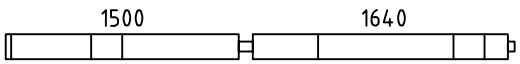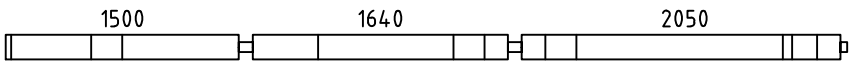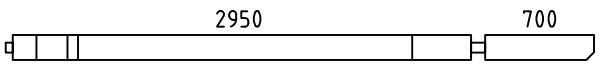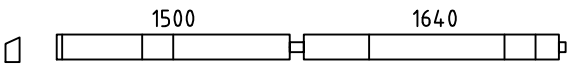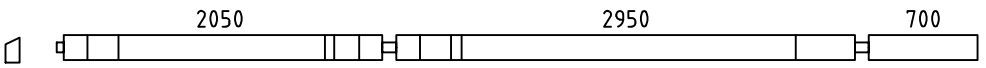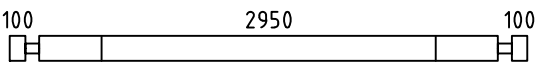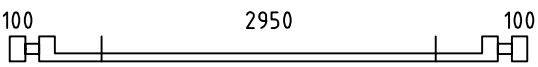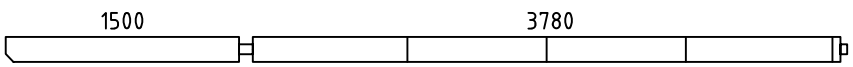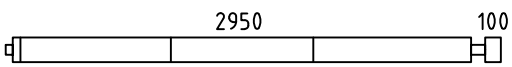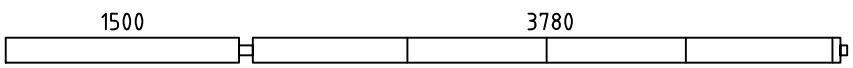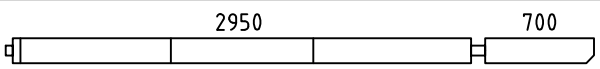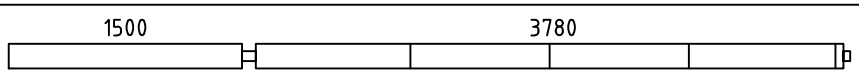Pos	Mini Maria 35 Piece list	Q.	Profile (mm)	Length (mm)
001		28	90x160	465
002		1	90x160	2430
003		1	90x160	2430
004		1	90x113	2430
005		13	90x160	3830
006		12	90x160	3740
007		1	90x160	3740
008		1	90x160	5415
009		2	90x160	3185
010		1	90x160	3275
011		2	90x160	5325
012		1	90x160	5415
013		1	90x160	3275
014		1	90x160	5415
015		1	90x160	3785
016		1	90x160	3275
017		1	90x160	5925
018		35	90x160	290
019		16	90x160	3330
020		1	90x160	3330
021		1	90x160	5415
022		1	90x160	3185
023		1	90x160	5415
024		1	90x160	3785
025		1	90x160	5415

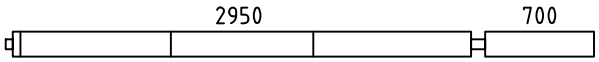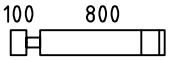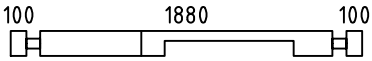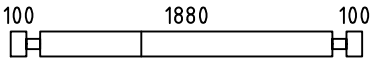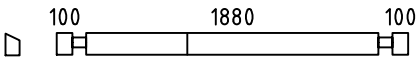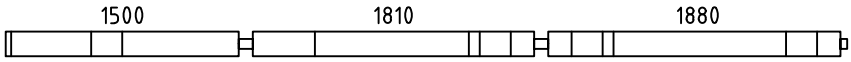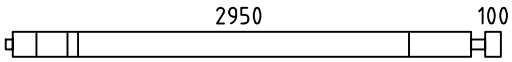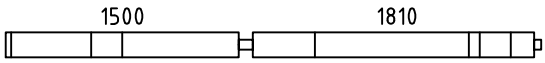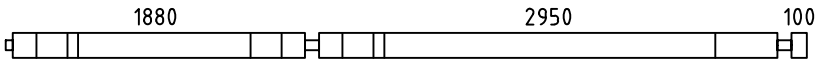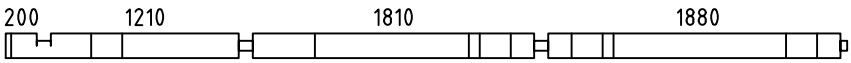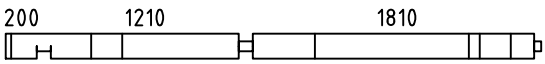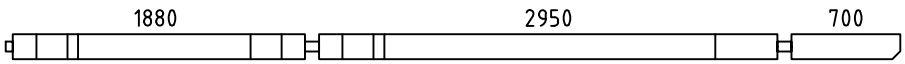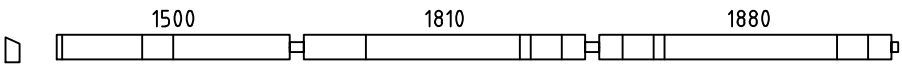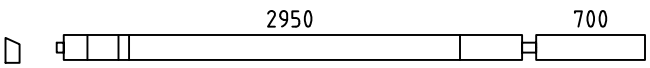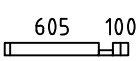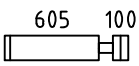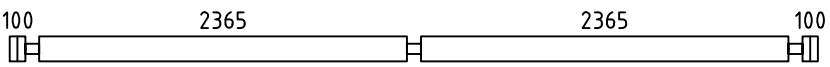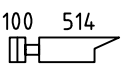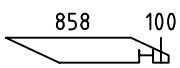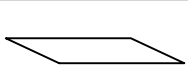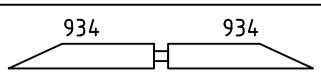Pos	Mini Maria 35 Piece list	Q.	Profile (mm)	Length (mm)
026		1	90x160	3785
027		13	90x160	990
028		13	90x160	440
029		1	90x160	2260
030		8	90x160	2260
031		1	90x140	2260
032		8	90x160	5415
033		9	90x160	3185
034		8	90x160	3445
035		8	90x160	5155
036		1	90x160	5415
037		1	90x160	3445
038		1	90x160	5755
039		1	90x160	5415
040		1	90x160	3785
041		2	90x80	795
042		1	90x80	350
043		26	90x160	795
044		21	90x160	350
045		12	90x160	5200
046		4	90x160	545
047		2	90x160	704
048		2	90x160	1048
049		8	90x160	1149
050		2	90x160	1959

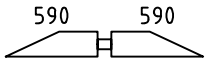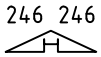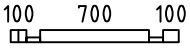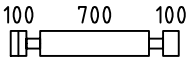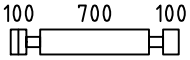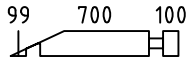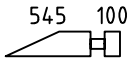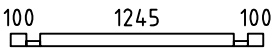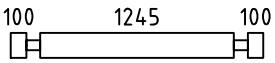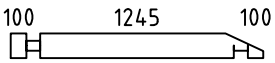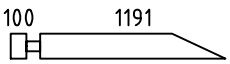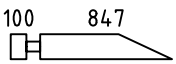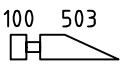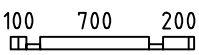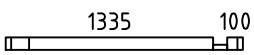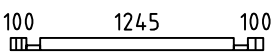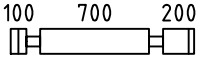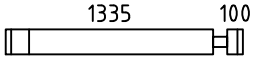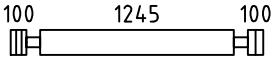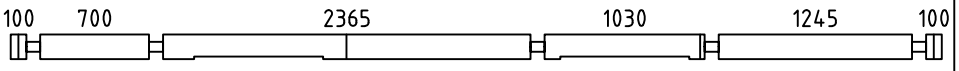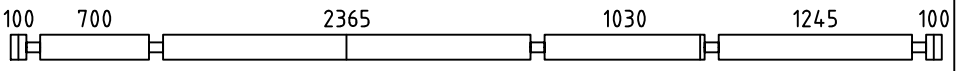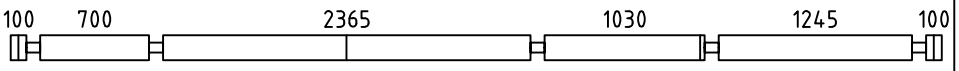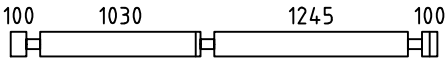Pos	Mini Maria 35 Piece list	Q.	Profile (mm)	Length (mm)
051		2	90x160	1270
052		2	90x135	582
053		1	90x80	1080
054		15	90x160	1080
055		1	90x160	1080
056		2	90x160	1079
057		2	90x160	735
058		2	90x160	391
059		1	90x80	1625
060		18	90x160	1625
061		1	90x160	1625
062		1	90x160	1381
063		1	90x160	1037
064		1	90x160	693
065		1	90x160	349
066		1	90x80	1180
067		1	90x80	1525
068		1	90x80	1625
069		13	90x160	1180
070		13	90x160	1525
071		13	90x160	1625
072		1	90x160	5990
073		1	90x160	5990
074		1	90x160	5990
075		2	90x160	2745

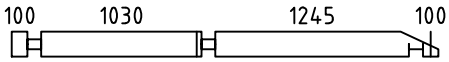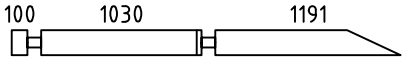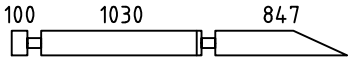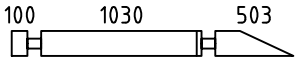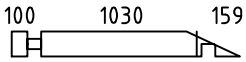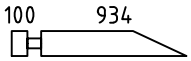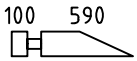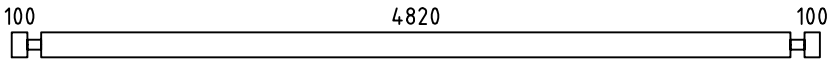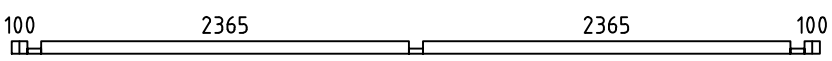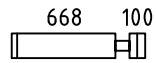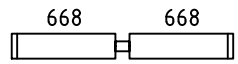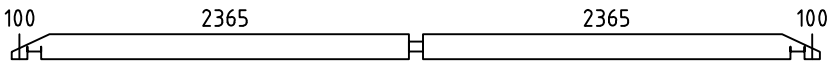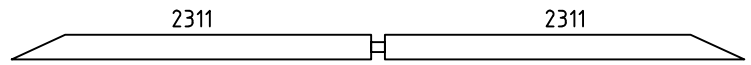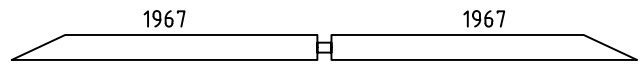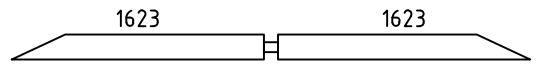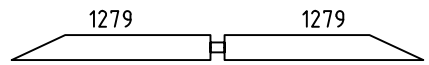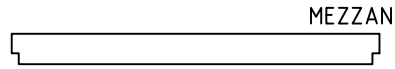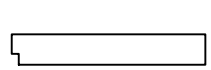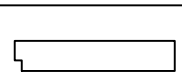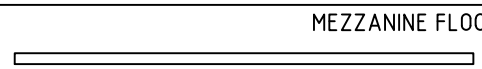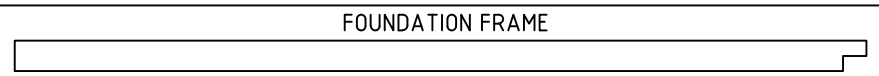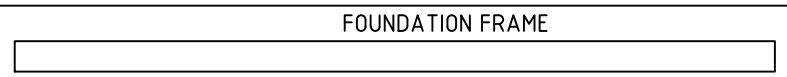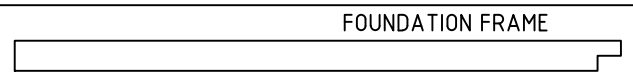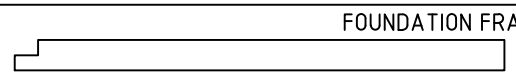Pos	Mini Maria 35 Piece list	Q.	Profile (mm)	Length (mm)
076		1	90x160	2745
077		1	90x160	2501
078		1	90x160	2157
079		1	90x160	1813
080		1	90x160	1469
081		1	90x160	1124
082		1	90x160	780
083		1	90x135	436
084		1	90x160	5200
085		1	90x80	5200
086		16	90x160	858
087		8	90x160	1425
088		1	90x160	5200
089		1	90x160	4713
090		1	90x160	4024
091		1	90x160	3336
092		1	90x160	2647
VT1		11	45x195	2365
VT3		1	45x195	1245
VT2		1	45x195	1030
VT4		4	45x70	2950
IM6		2	45x195	5480
IM1		5	45x195	4890
IM10		2	45x195	3900
IM7		2	45x195	3150

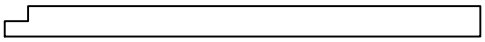  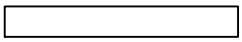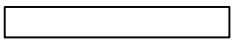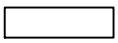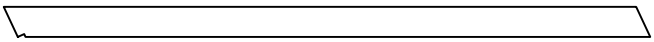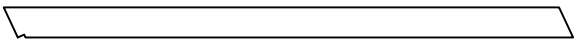Pos	Mini Maria 35 Piece list	Q.	Profile (mm)	Length (mm)
IM11	FOUNDATION FRAME 	2	45x195	3060
IM3	FOUNDATION FRAME 	28	45x195	2400
IM12	FOUNDATION FRAME 	2	45x195	2210
IM5	FOUNDATION FRAME 	2	45x195	1500
IM8	FOUNDATION FRAME 	12	45x195	1445
IM4	FOUNDATION FRAME 	9	45x195	700
IM9	FOUNDATION FRAME 	4	45x195	555
IM2	FOUNDATION FRAME 	2	45x195	483
SR2	RAFTER 	9	45x195	4160
SR1	RAFTER 	36	45x195	3663
SR3	RAFTER 	16	45x195	555
SR9	RAFTER 	1	45x195	500
SR6	RAFTER 	2	45x195	460
SR8	RAFTER 	1	45x195	385
SR4	RAFTER 	1	45x195	350
SR7	RAFTER 	1	45x195	295
SR5	RAFTER 	2	45x195	160
L6	COVERING BOARD	4	95x18	2400
L2	COVERING BOARD	24	95x18	2085
L10	COVERING BOARD	4	95x18	1860
L7	COVERING BOARD	4	95x18	1820
L3	COVERING BOARD	4	95x18	1500
L4	COVERING BOARD	8	95x18	1335
L5	COVERING BOARD	6	95x18	1260
L9	COVERING BOARD	6	95x18	1060

Pos	Mini Maria 35 Piece list	Q.	Profile (mm)	Length (mm)
L8	COVERING BOARD	4	95x18	970
L1	COVERING BOARD	4	95x18	650
	FLOOR BOARDS		135x28	347 m.
	TERRACE BOARDS	12	120x28	4816
	TERRACE BOARDS	7	120x28	2046
	CEILING BOARDS	105	112x14	2596
	CEILING BOARDS	17	112x14	1363
	CEILING BOARDS	17	112x14	1124
	CEILING FILLET			50 m.
	FLOOR FILLET			61 m.
	FOUNDATION		25x100	120 m.
	TIMBER BATTENS FOR ROOF VENTILATION		25x50	162 m.
KL1	TREADED ROD	5		480
KL2	TREADED ROD	2		695
KL3	TREADED ROD	5		1060
KL4	TREADED ROD	7		2000
	TIMBER BATTENS		45x45	85 m.
	BATTEN	2	18x140	3100
P1	POST	1	90x160	1150
P2	POST	1	90x160	2240
	WOODEN LATHS		25x100	304 m.
	EAVES BOARD		18x145	282 m.
SP	HIDDEN FIXING			56 m.
	FIXING FILLET	2	34x45	300
	FIXING FILLET	4	34x45	1220

Pos	Mini Maria 35 Piece list	Q.	Profile (mm)	Length (mm)
	FIXING FILLET	2	34x45	1240
	FIXING FILLET	4	34x45	2030
	FIXING FILLET	8	34x45	2100
	FIXING FILLET	2	34x45	2970
	LENGTHENING BOLT FOR TREADED ROD	7		
	DRIVE NUT TREADED ROD	12		
	NUT FOR TREADED ROD	12		
	PLAIN WASHER TREADED ROD	12		
	OSB3 15mm FOR FOUNDATION		33 m2	
	LADDER	1		
	WINDOW 1000x1220	2		
	WINDOW 1850x1230	2		
	DOOR 1000x2100	1		
	DOOR 1600x2100	2		
	DOOR 800x2100	3		