
EIRE LOG CABINS

Sleeping Barrel Ø2.2 × 3.3 m

Dimensioned floor plan

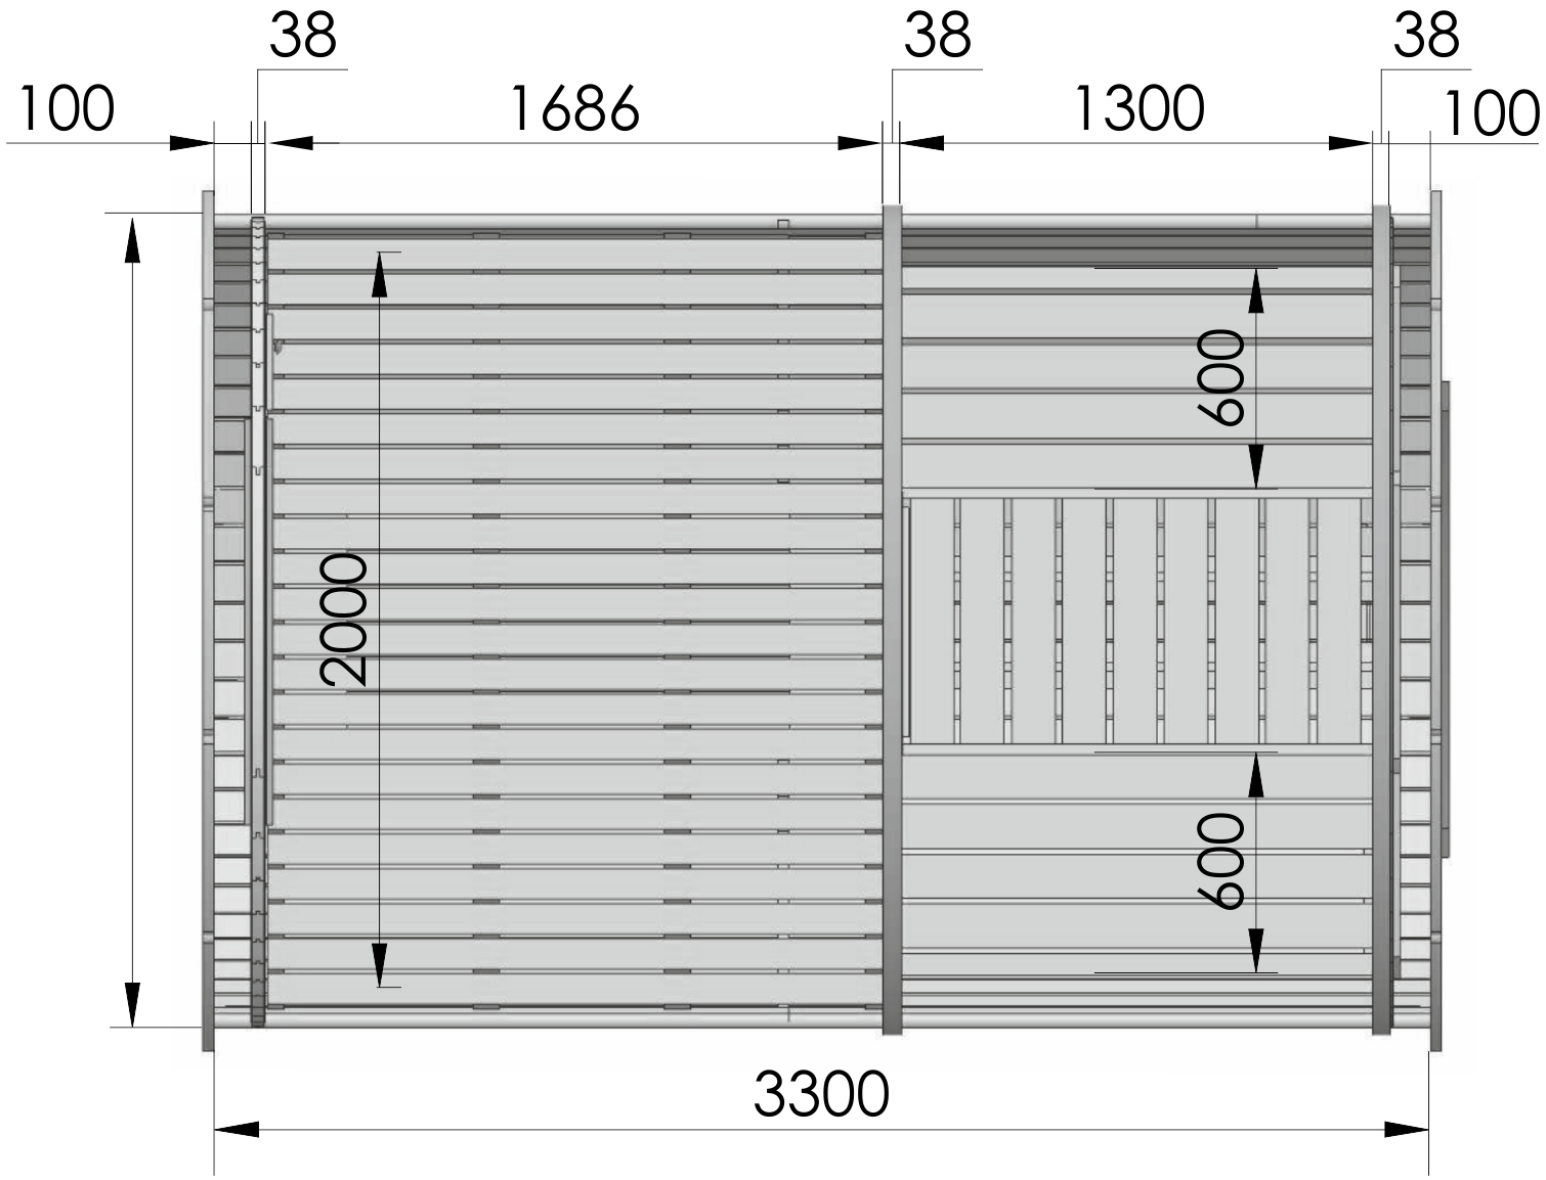


Drawings by Viking Industrier

EIRE LOG CABINS

Sleeping Barrel Ø2.2 × 3.3 m

Interior cutaway

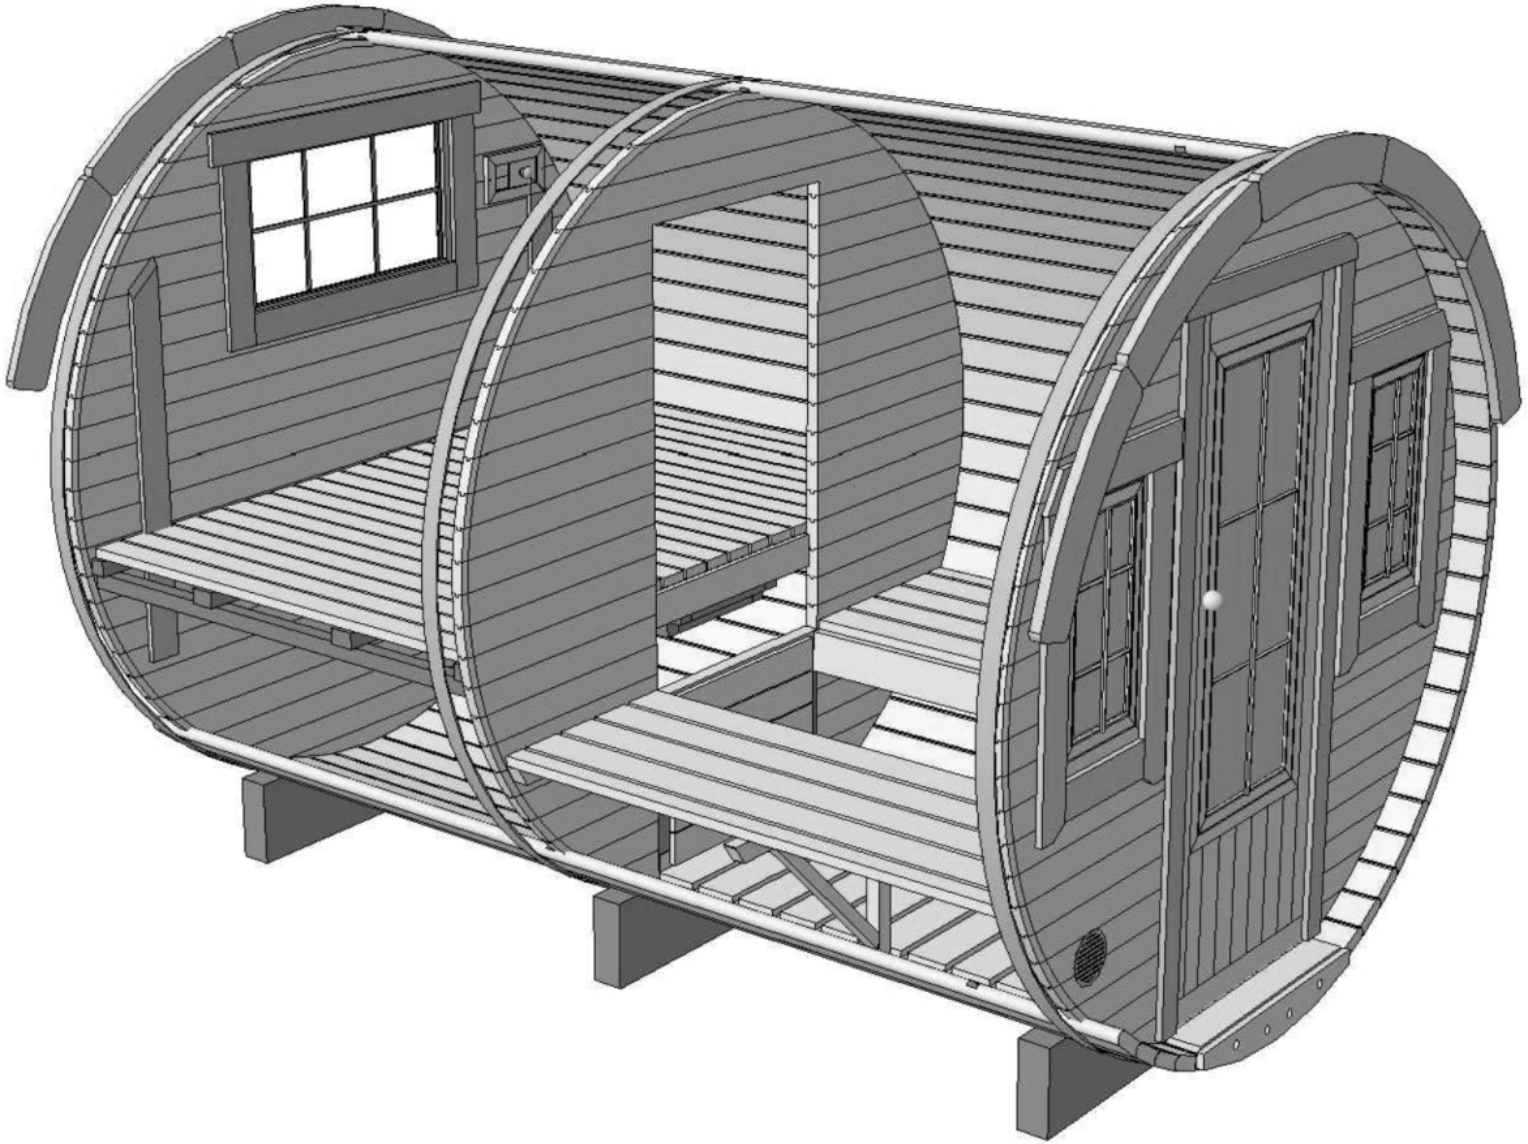

Drawings by Viking Industrier