
EIRE LOG CABINS

Meadowview House | Furnished layout

3 BED / 112.8 m²

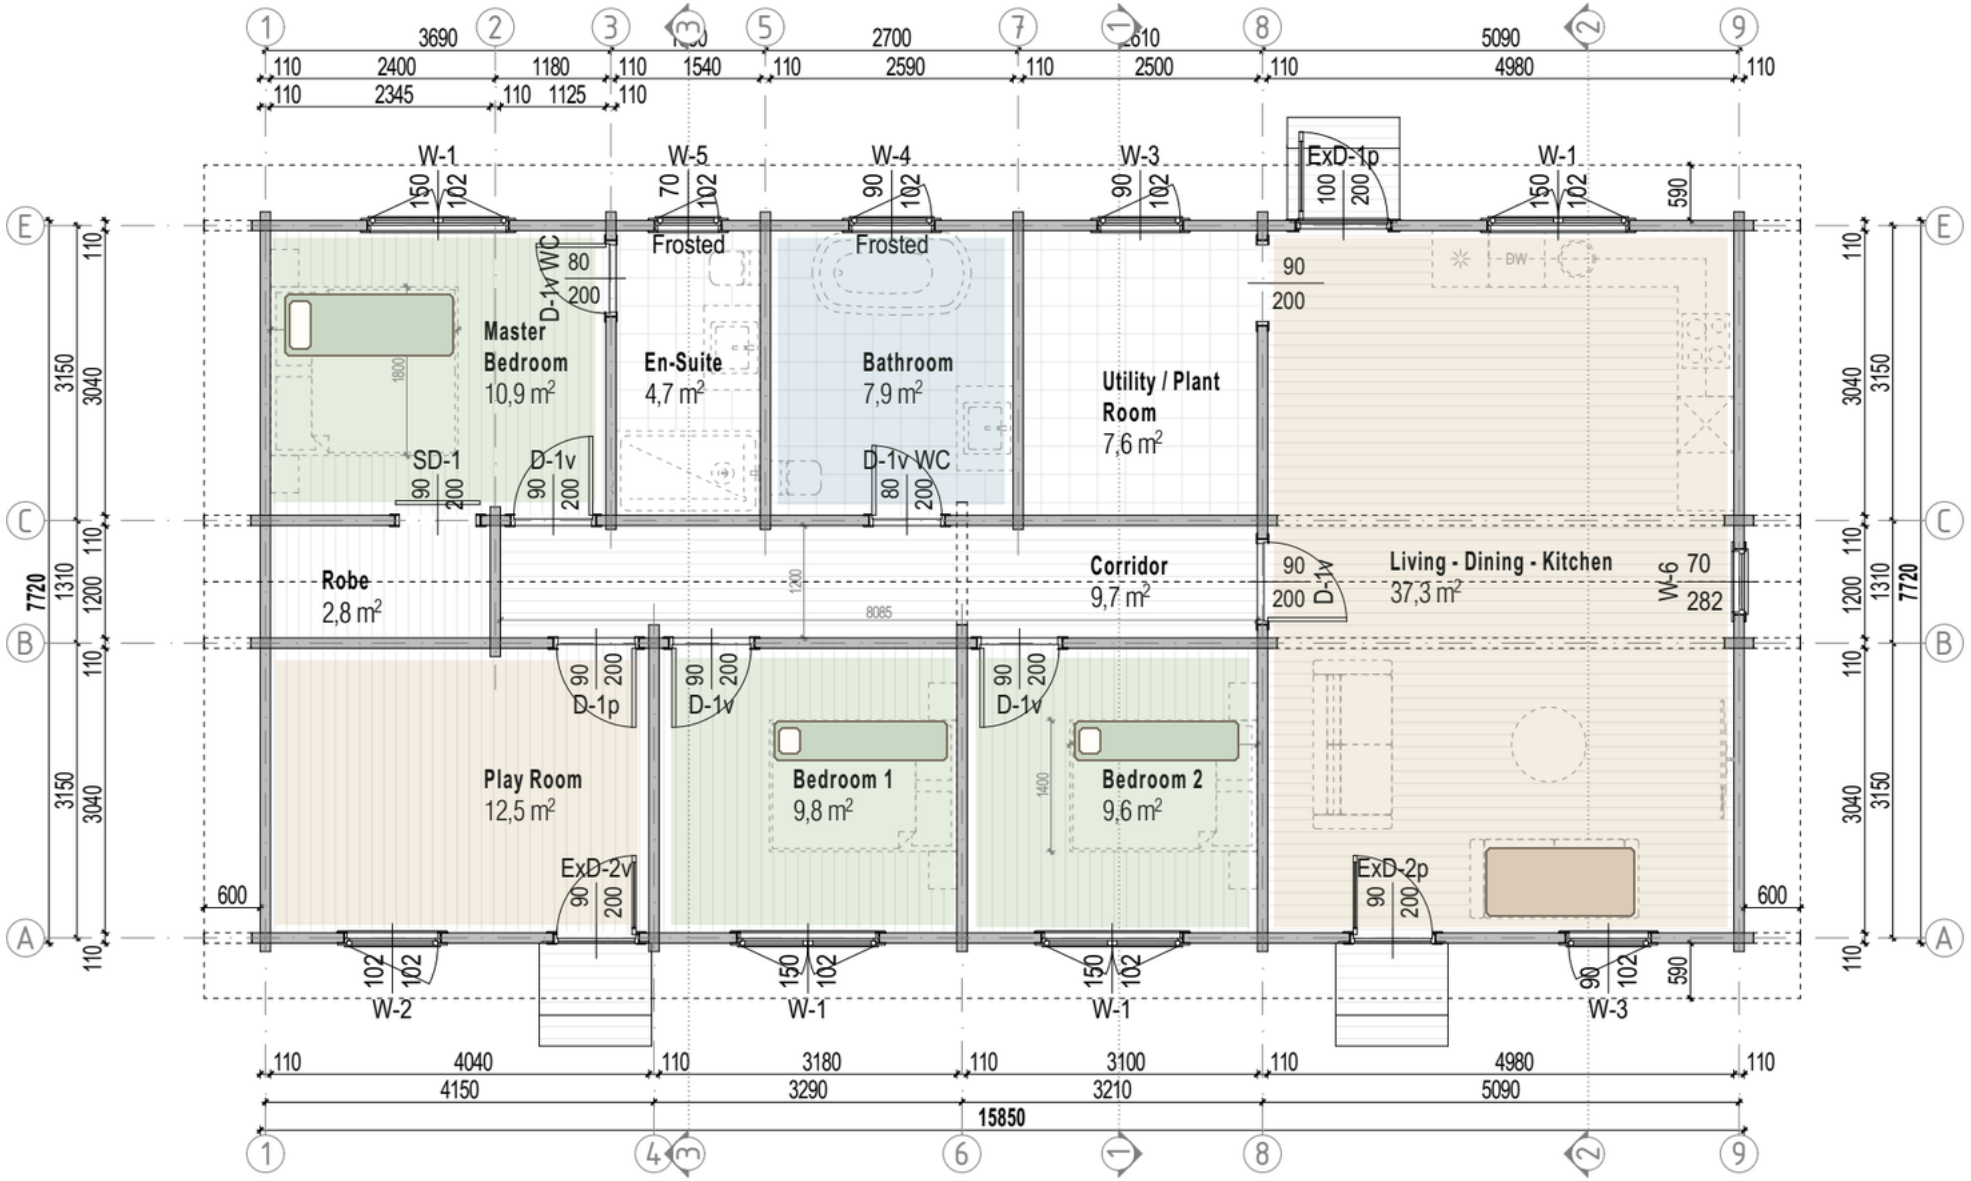


Proposed design. Confirm dimensions and specification before ordering.

EIRE LOG CABINS

Meadowview House | Technical layout

3 BED / 112.8 m²

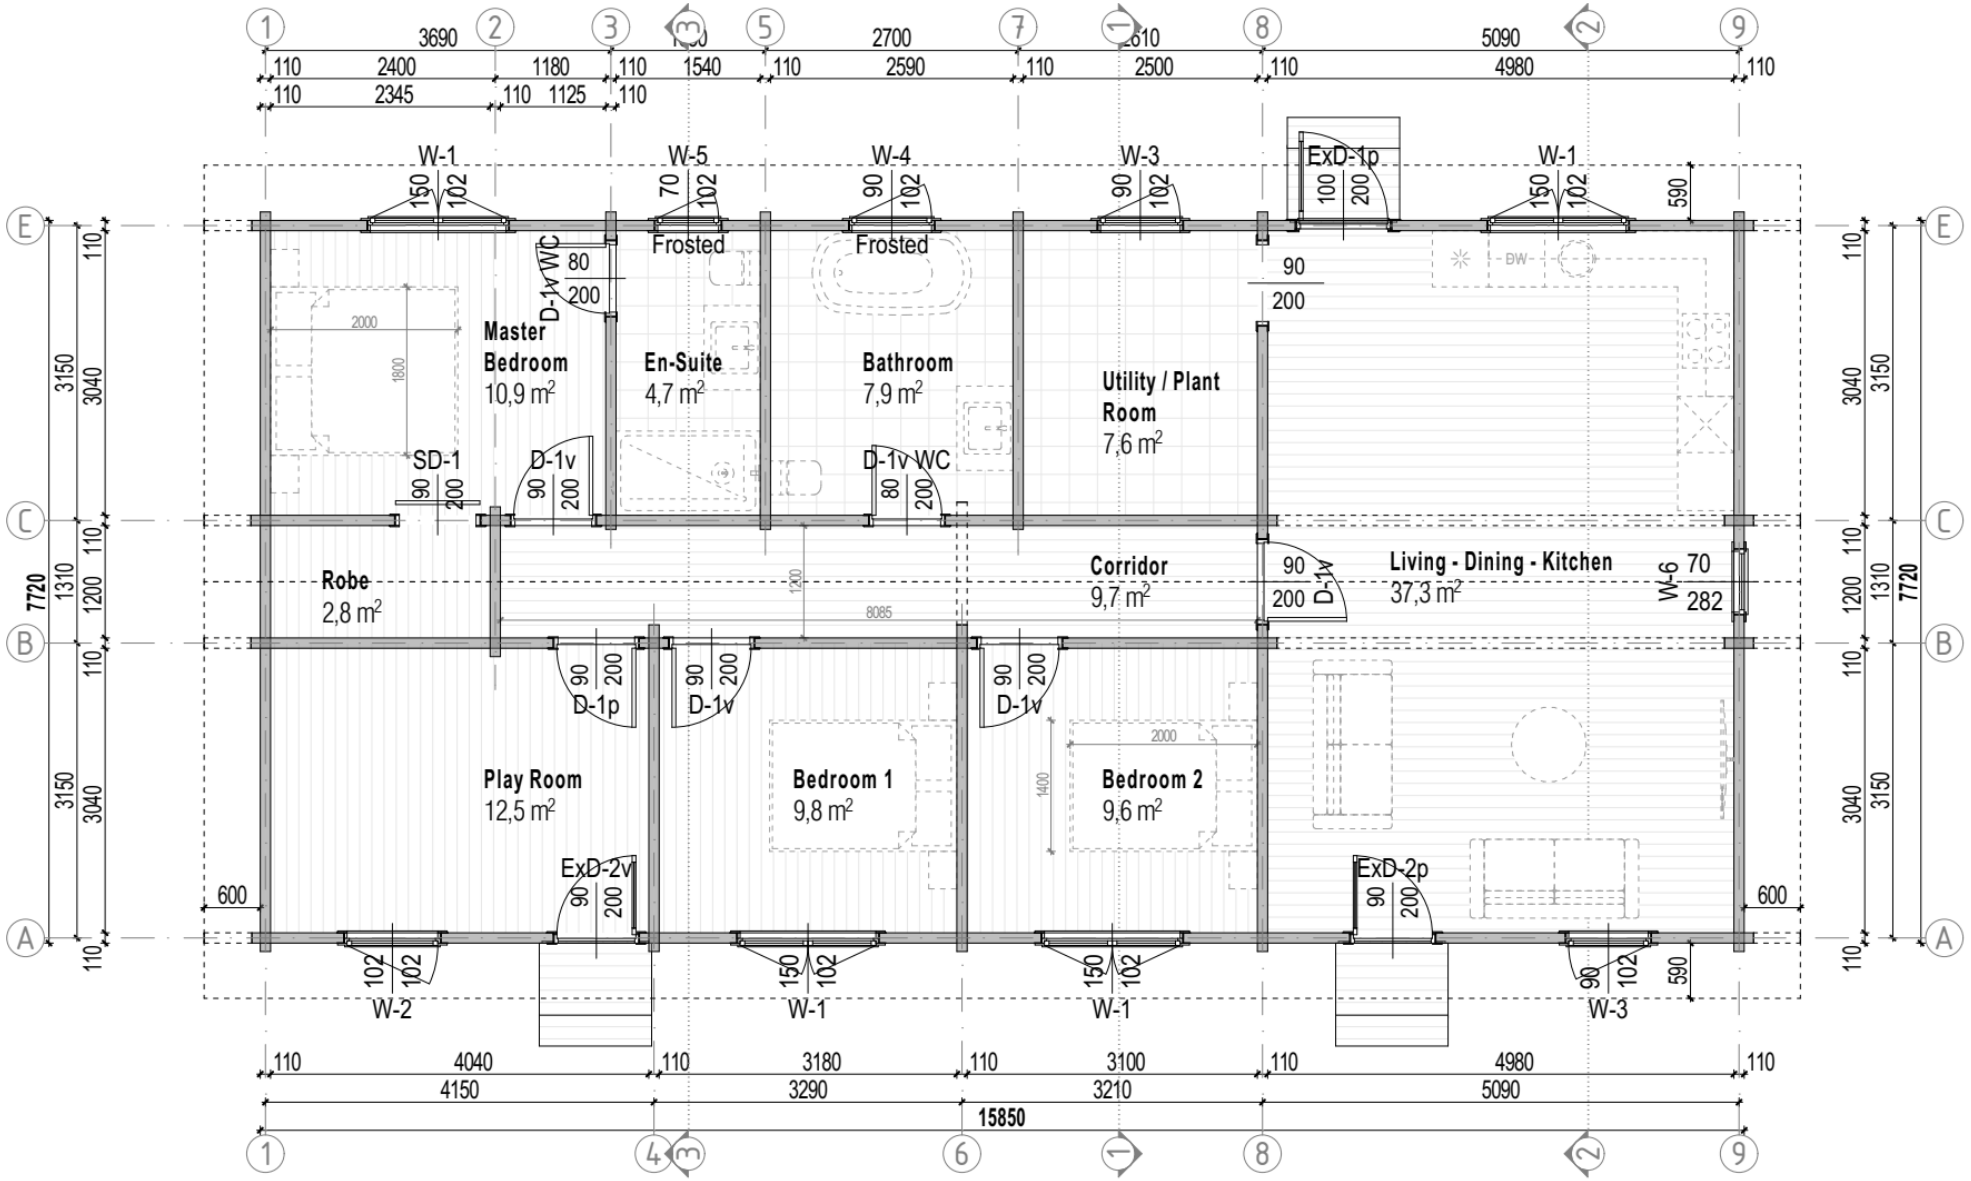

Proposed design. Confirm dimensions and specification before ordering.