
EIRE LOG CABINS

Oakfield Cabin | Furnished layout

3 BED / 74.8 m²

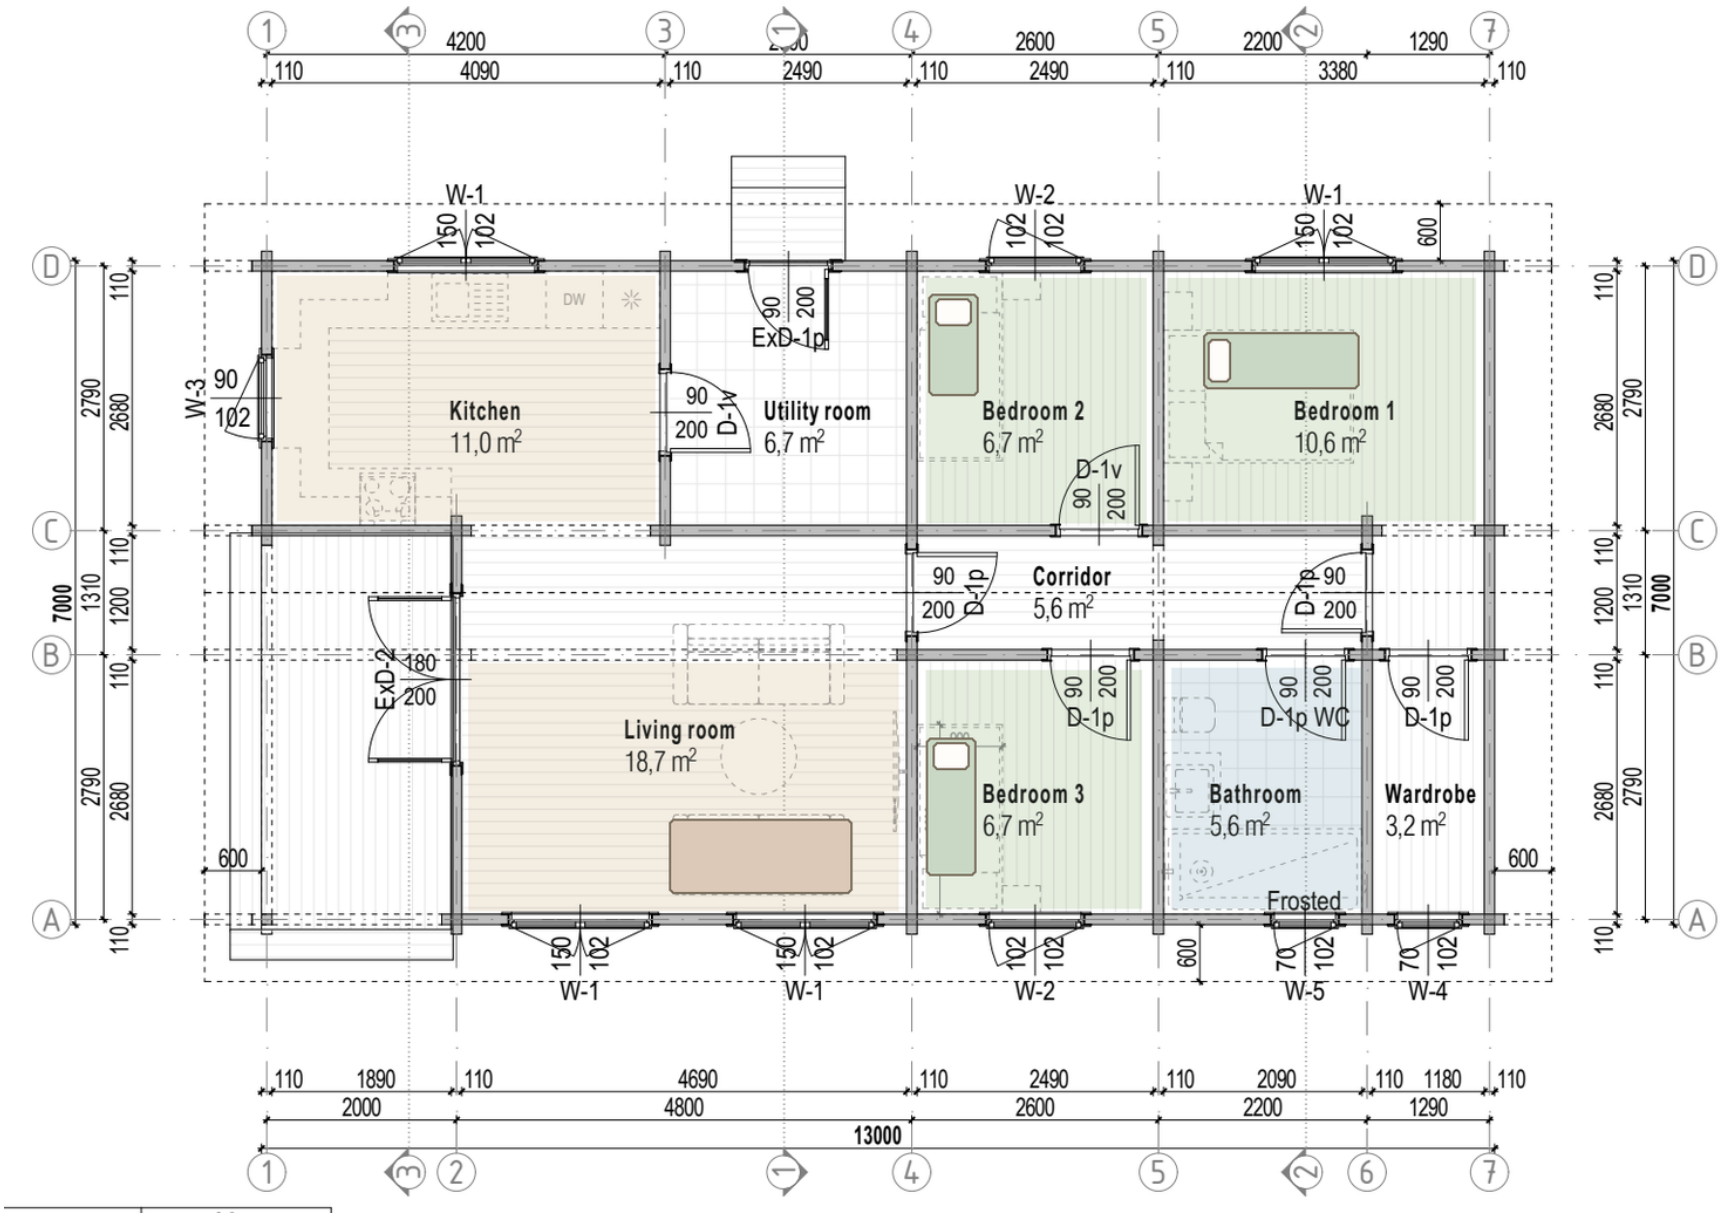


Proposed design. Confirm dimensions and specification before ordering.

EIRE LOG CABINS

Oakfield Cabin | Technical layout

3 BED / 74.8 m²

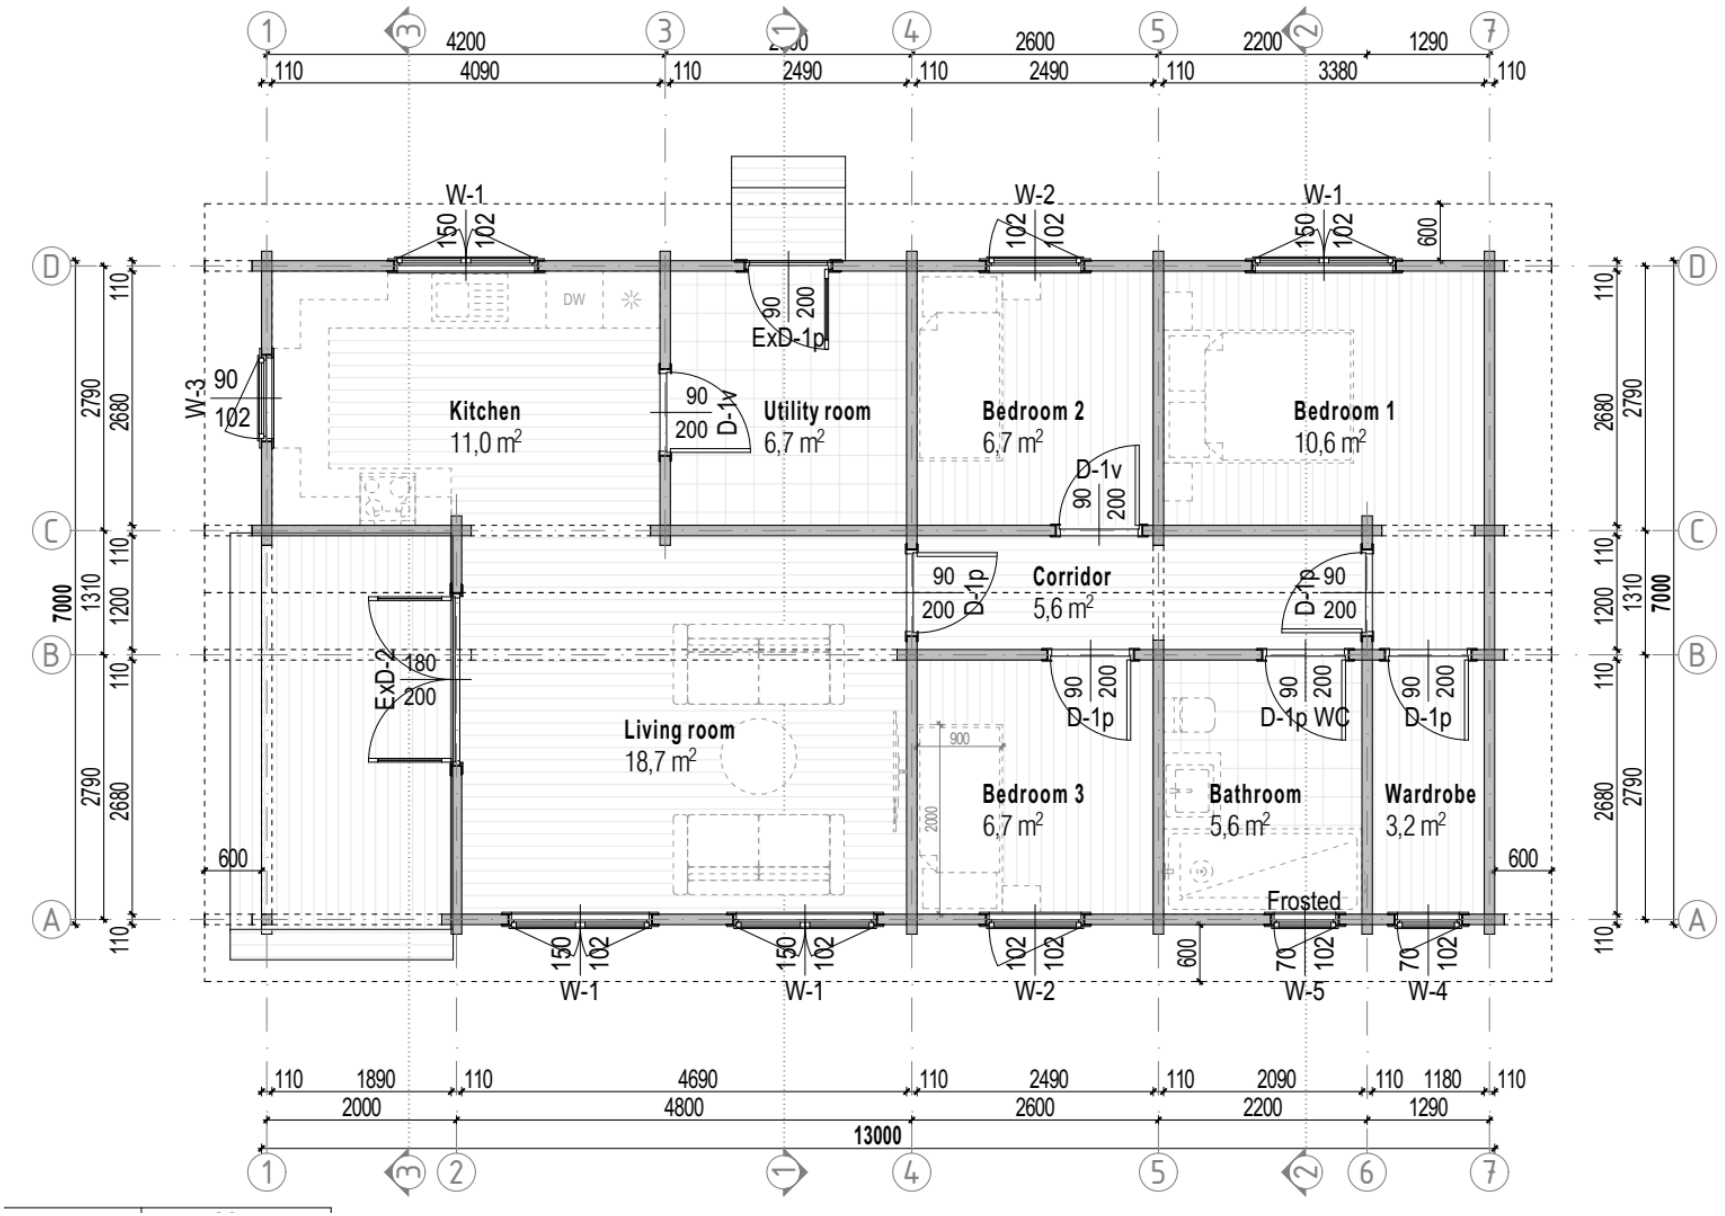

Proposed design. Confirm dimensions and specification before ordering.

EIRE LOG CABINS

Oakfield Cabin | Front veranda

Illustrative exterior view



Solid timber infill above the entrance

The covered veranda remains open below. Confirm the final gable detail before ordering.