
EIRE LOG CABINS

Tiny Home L1

Floor plan | 1 of 2

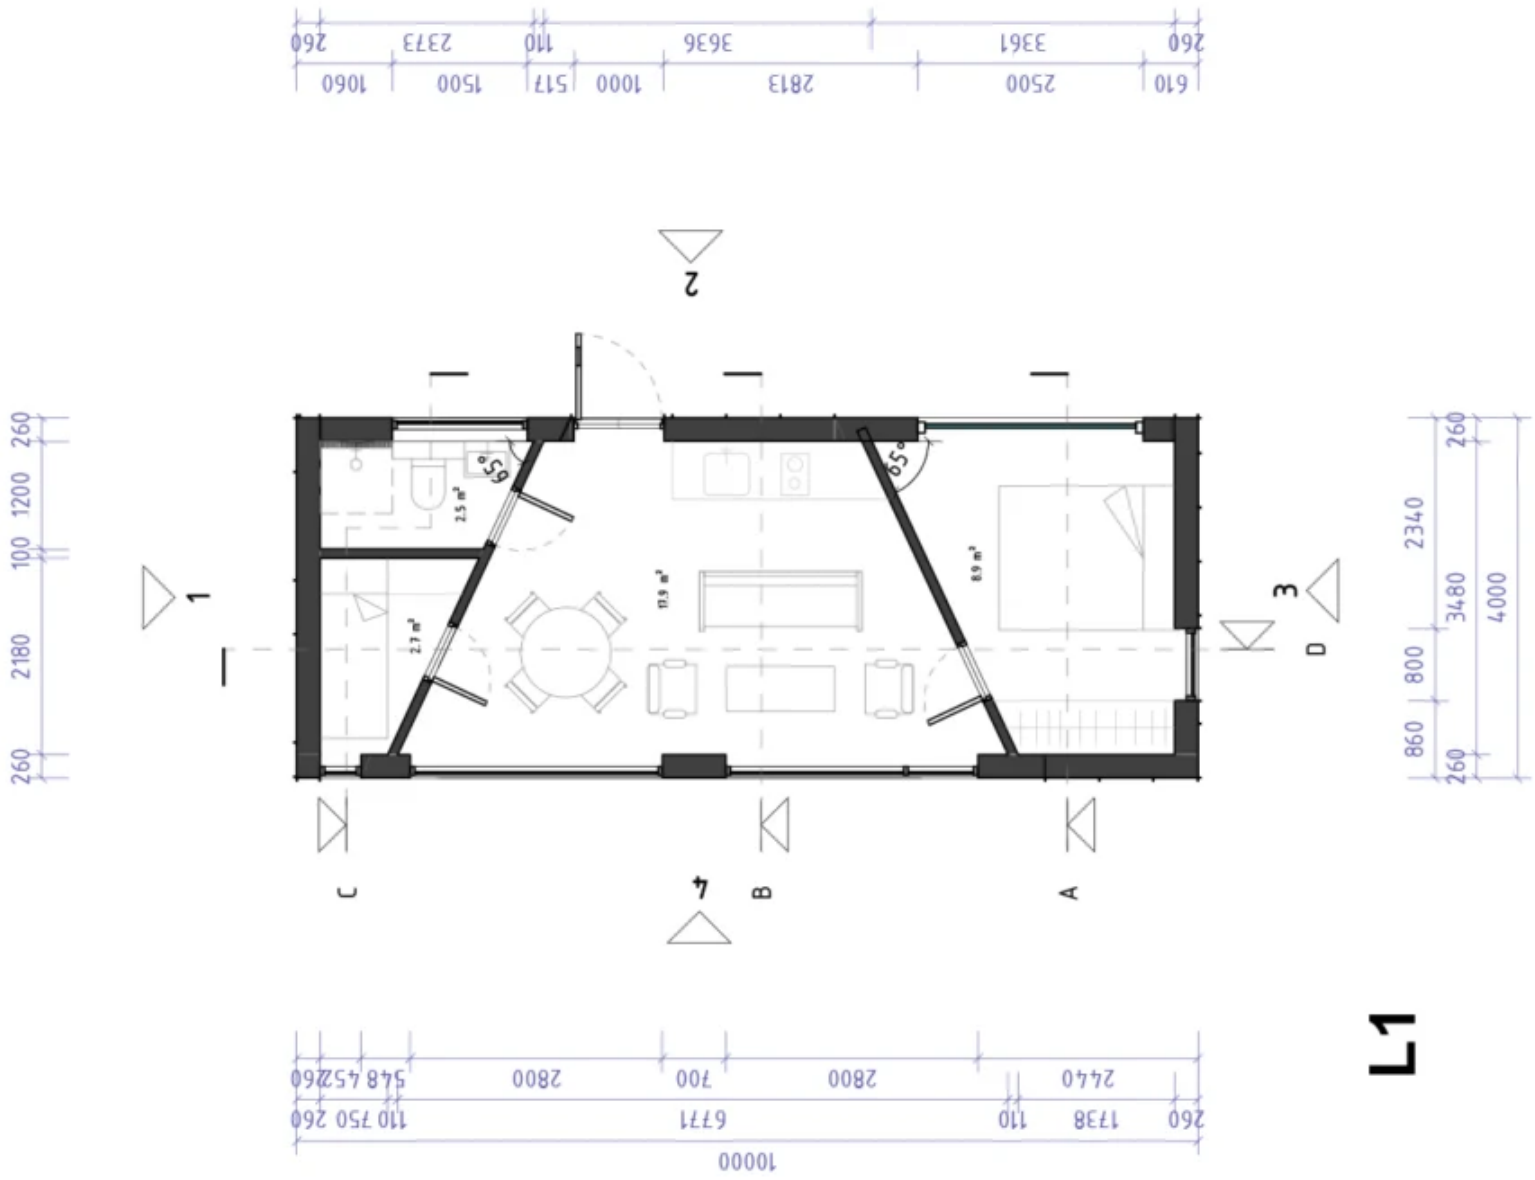


L1