
EIRE LOG CABINS


Tiny Home M

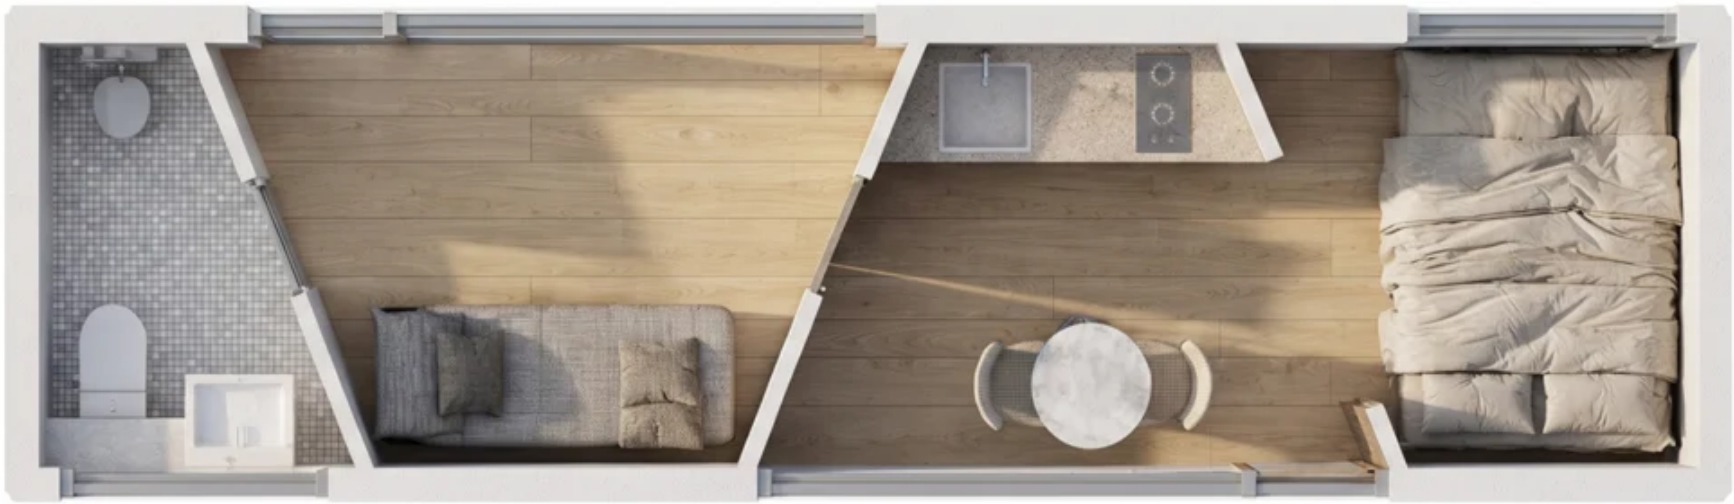

EIRE LOG CABINS

Tiny Home M

Floor plan | 2 of 2

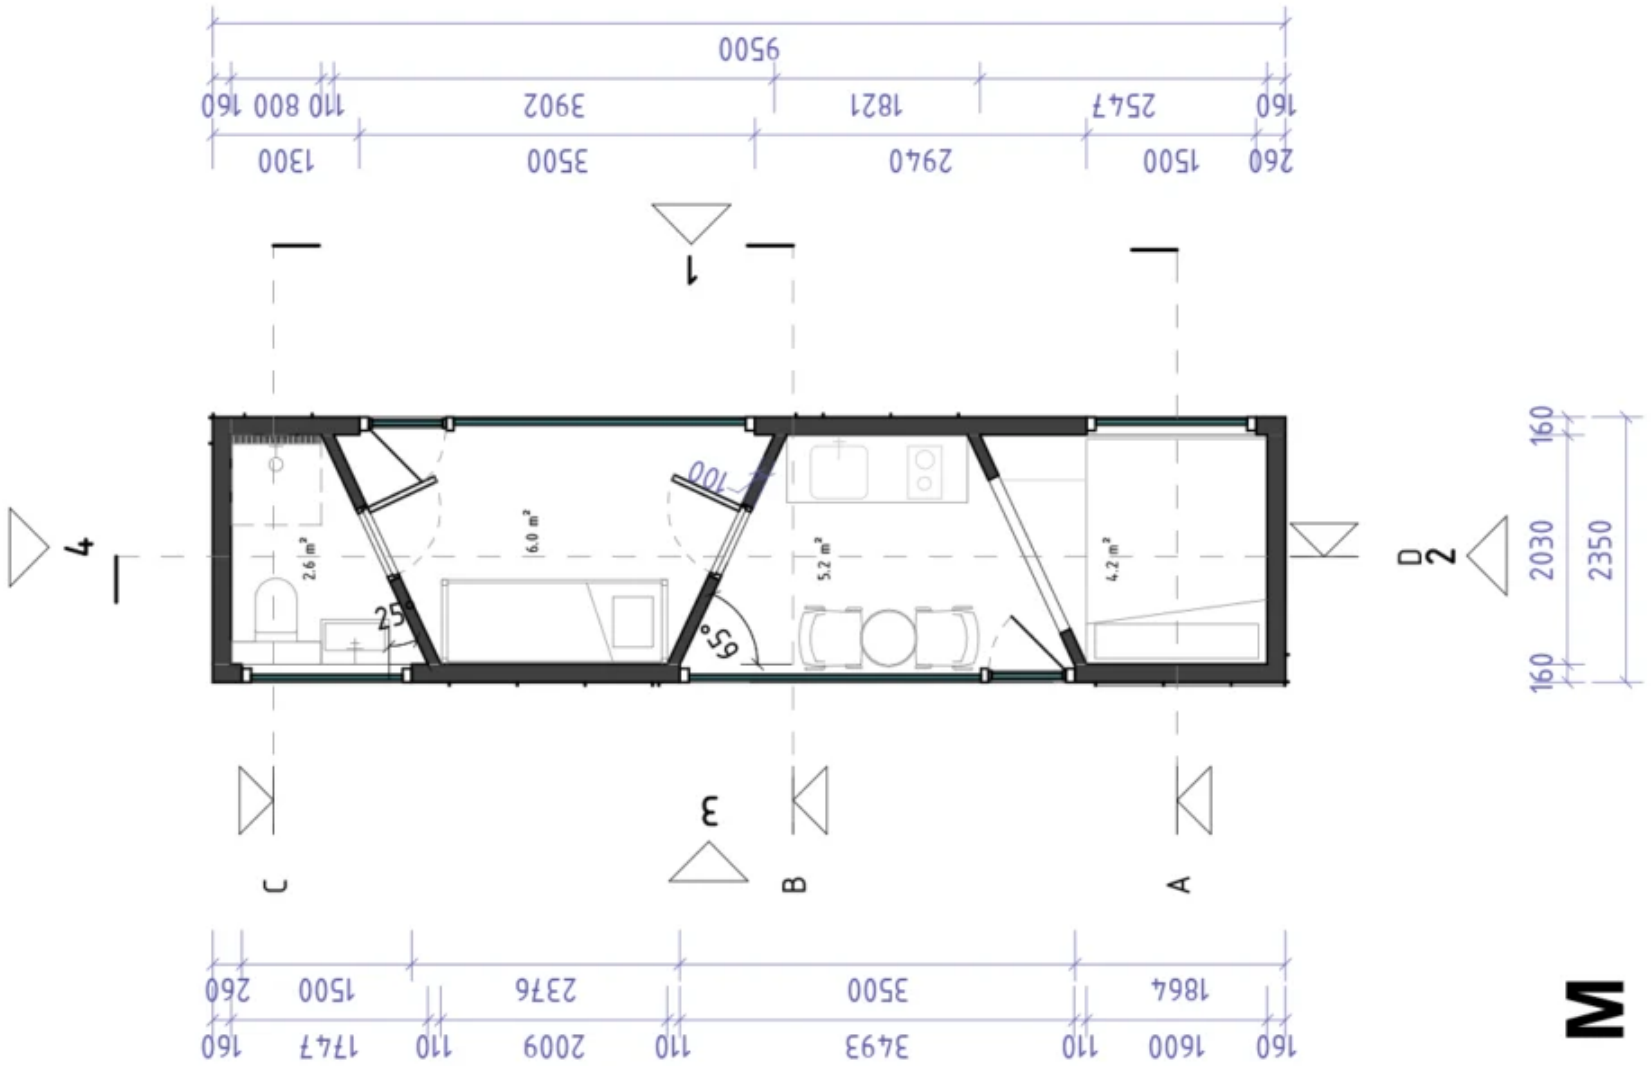

M