
EIRE LOG CABINS

West Cork House | Furnished layout

3 BED + FLEX ROOM / 184 m²

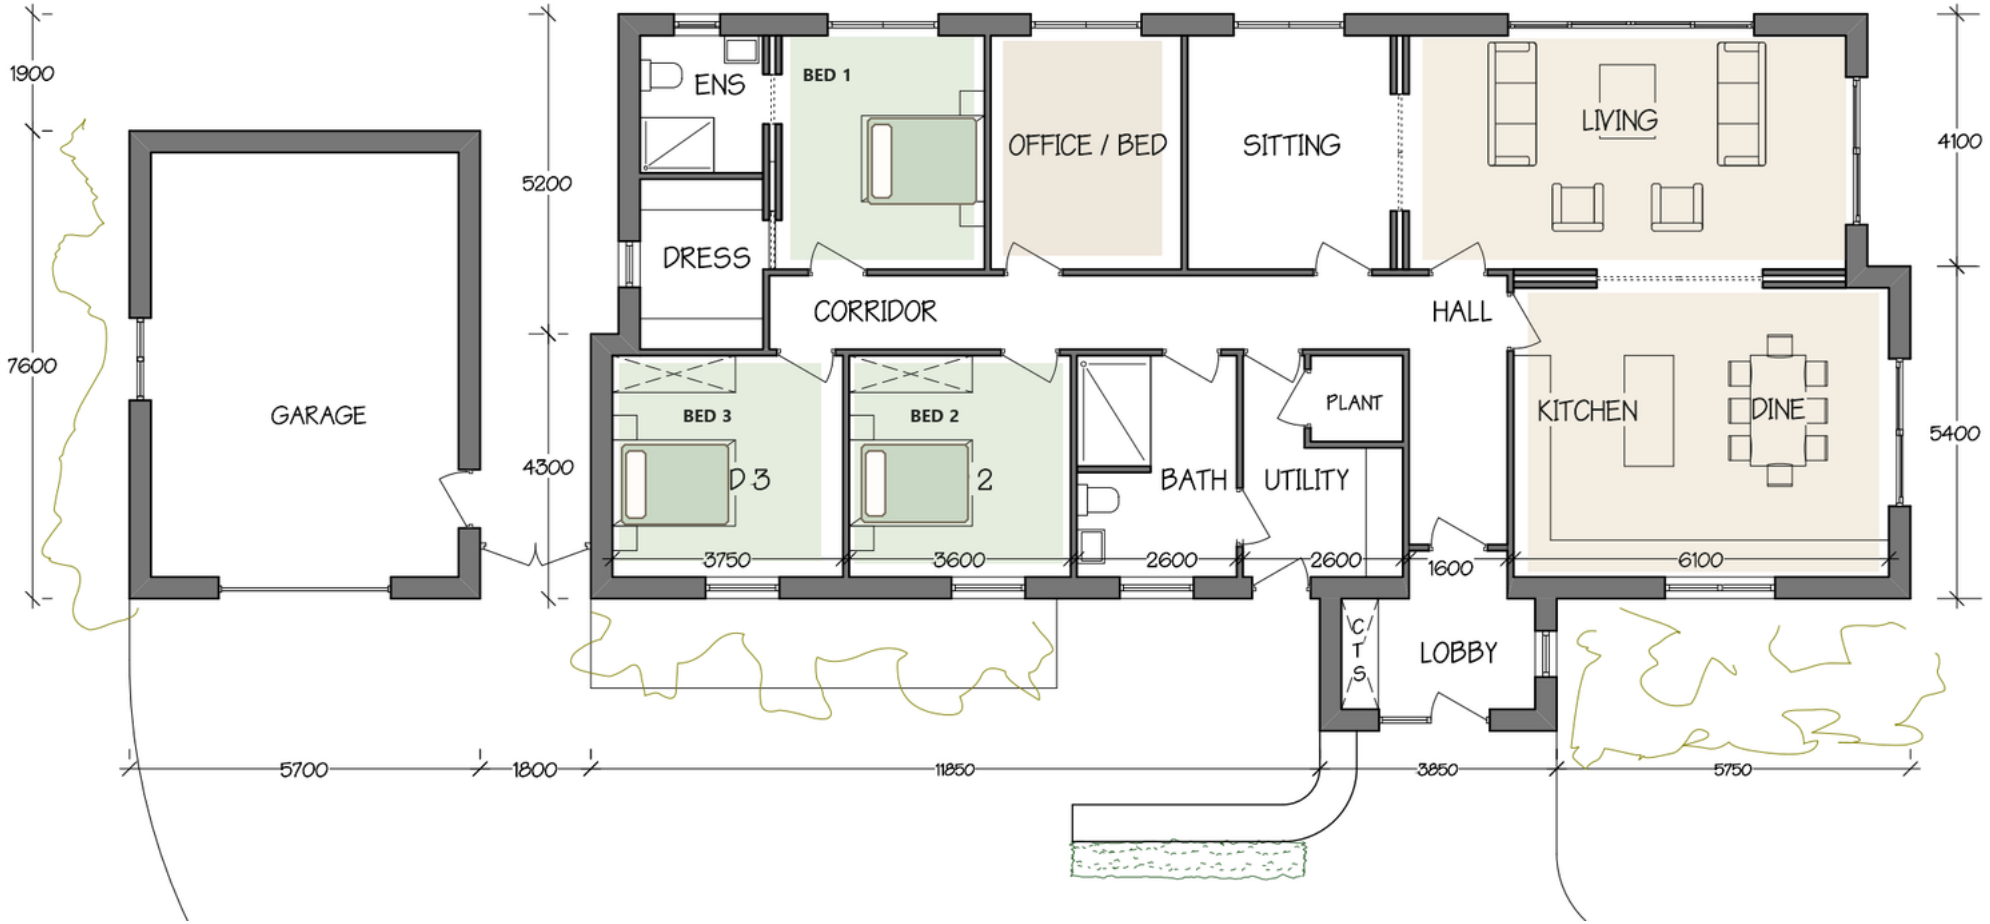


Proposed design. Confirm dimensions and specification before ordering.

Drawing source: P. C. Sullivan + Associates

EIRE LOG CABINS

West Cork House | Technical layout

3 BED + FLEX ROOM / 184 m²

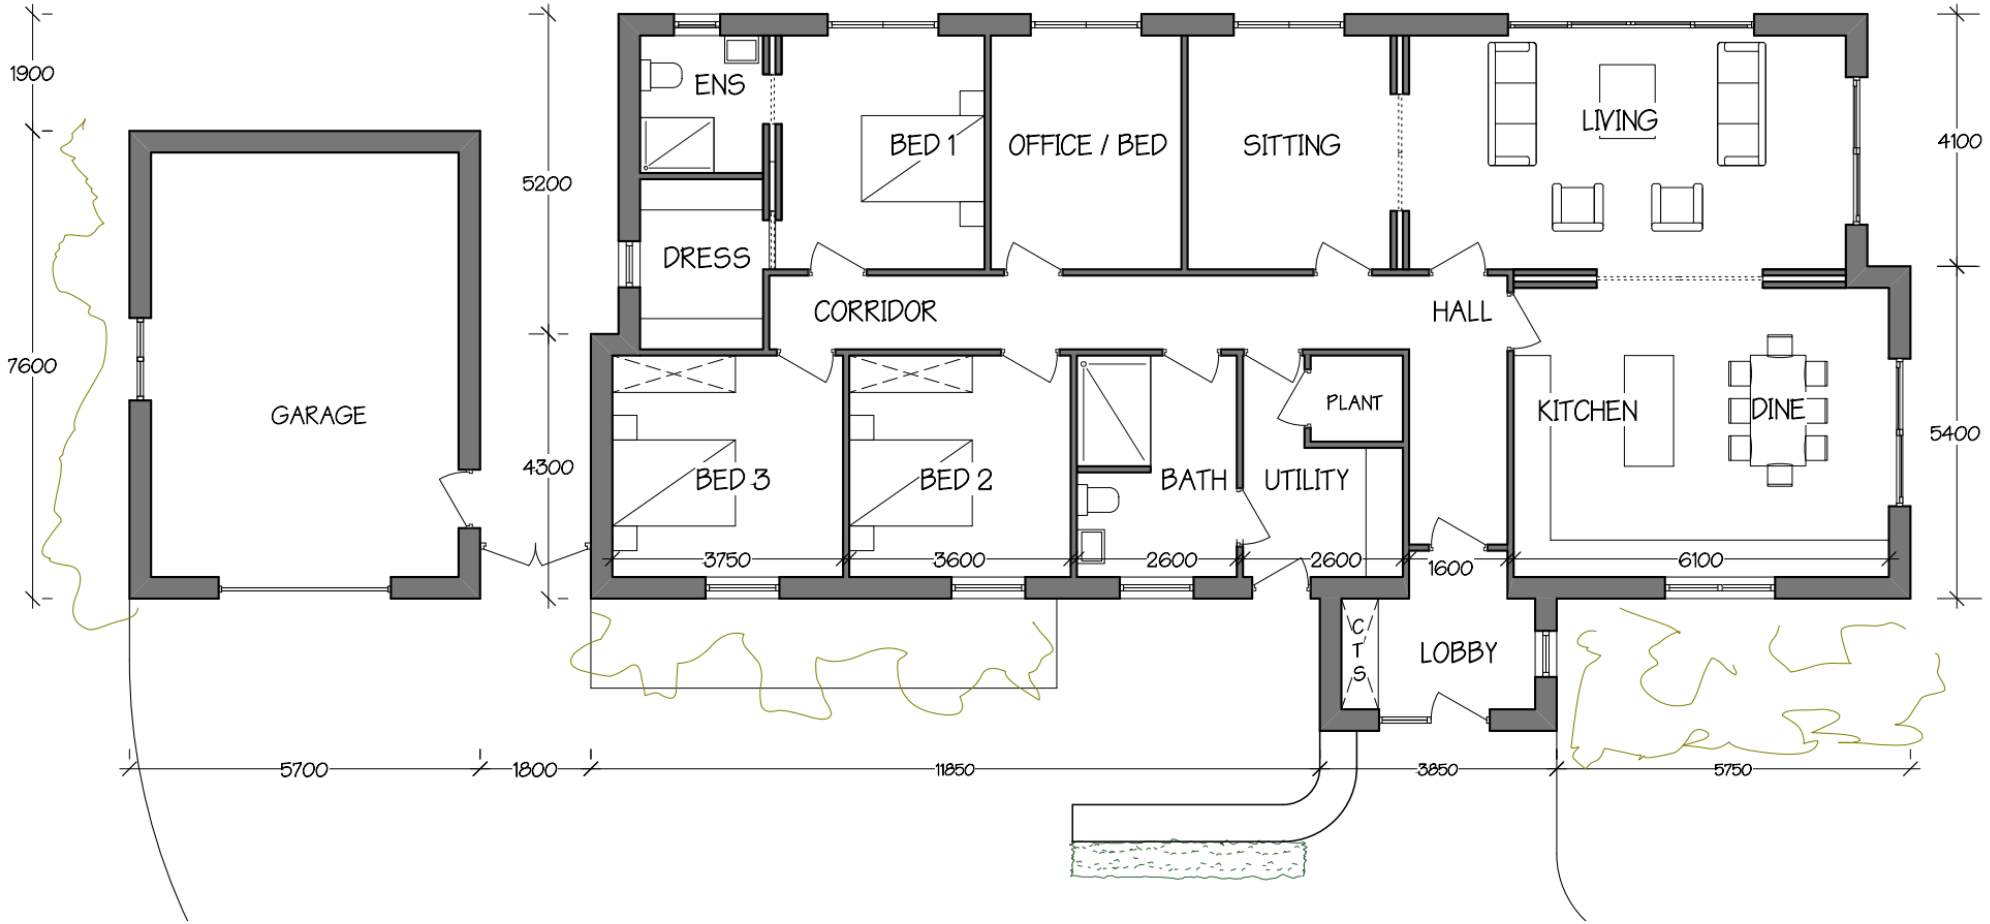

Proposed design. Confirm dimensions and specification before ordering.

Drawing source: P. C. Sullivan + Associates